F.A.U. RTE.	SECTION	COUNTY	TOTAL SHEETS	SHEET NO.
8899	05-00026-01-RP	MADISON	81	5
FED. ROAD DIST. NO.	ILLINOIS	FED. AID PROJECT		

CONTRACT NO. 97368

FINAL SURVEY	BY	DATE
SURVEYED		
PLOTTED		
NOTE BOOK		
TEMPLATE AREAS		
AREAS CHECKED		
NO.		

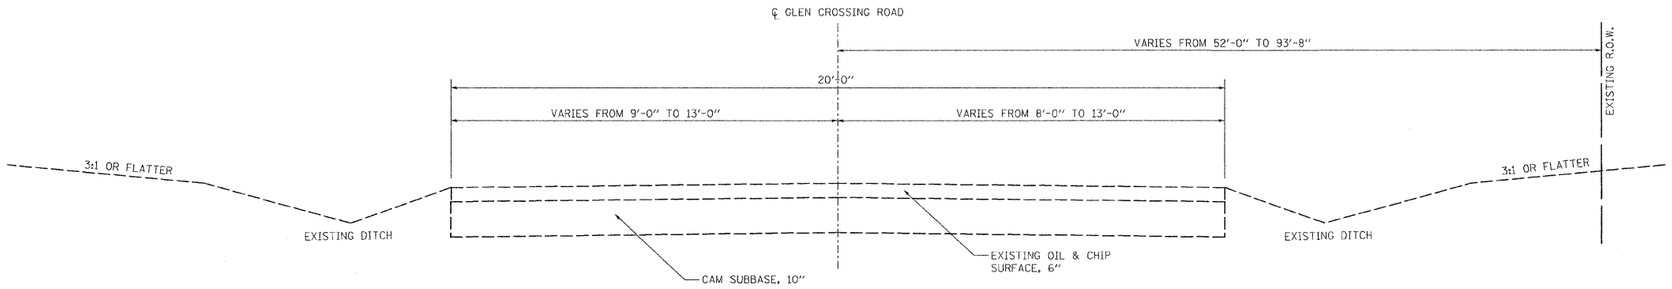

GLEN CROSSING ROAD EXISTING TYPICAL SECTION

STA. 72+71.43 TO STA. 75+00.00
N.T.S.

ORIGINAL SURVEY	BY	DATE
SURVEYED		
PLOTTED		
NOTE BOOK		
TEMPLATE AREAS		
AREAS CHECKED		
NO.		

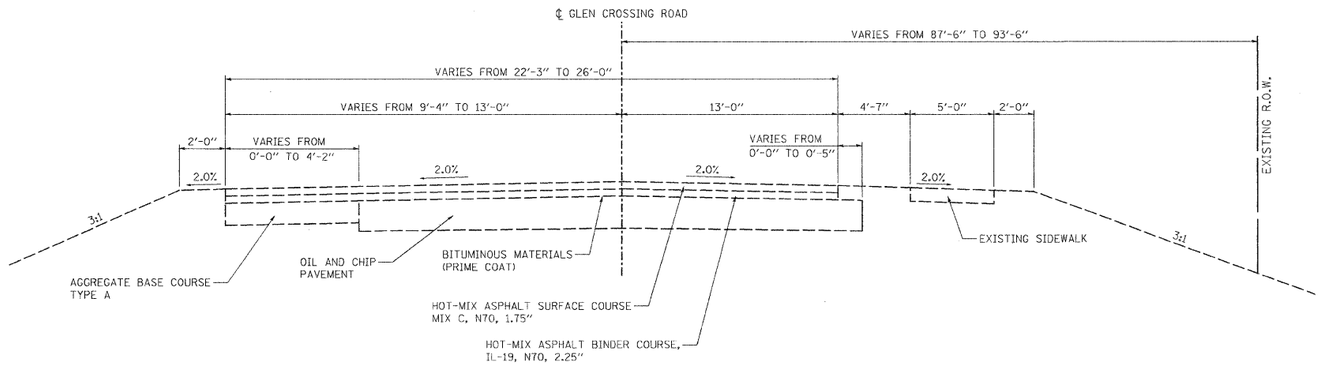

GLEN CROSSING ROAD EXISTING TYPICAL SECTION

STA. 75+00.00 TO STA. 75+50.00
N.T.S.

Juneau Associates, Inc. P.C.
CONSULTING ENGINEERS AND LAND SURVEYORS
2100 State Street, P.O. Box 1325, Granite City, Illinois 62040, Phone: (618)877-1400/(618)452-5535, Fax: (618)452-0941
100 North Research Drive, Edwardsville, Illinois 62025, Phone: (618)659-0900/(618)659-0800, Fax: (618)659-0941

EXISTING TYPICAL SECTIONS
F.A.U. ROUTE 8899
GLEN CROSSING ROAD PHASE 2
GLEN CARBON, ILLINOIS
SECTION No. 05-00026-01-RP

REVISIONS				SCALE: N.T.S.			
NO.	DATE	BY	REMARKS				
				DSN. BY: BFK	DATE: 3/17/08	SHEET	
				DWN. BY: JDH	DATE: 3/17/08	5	
				CHK'D: BFK	DATE: 3/17/08		
DWG. NO.				JOB NO. E0706148	DGN. NAME: TYP_EX	OF 81 SHTS	