F.A.-RTE.	SECTION	COUNTY	TOTAL SHEETS	SHEET NO.
8899	05-00026-01-RP	MADISON	81	11
FED. ROAD DIST. NO.	ILLINOIS	FED. AID PROJECT		

CONTRACT NO. 97368

FINAL SURVEY	BY	DATE
SURVEYED		
PLOTTED		
NOTE BOOK		
TEMPLATE		
AREAS		
AREAS CHECKED		
NO.		

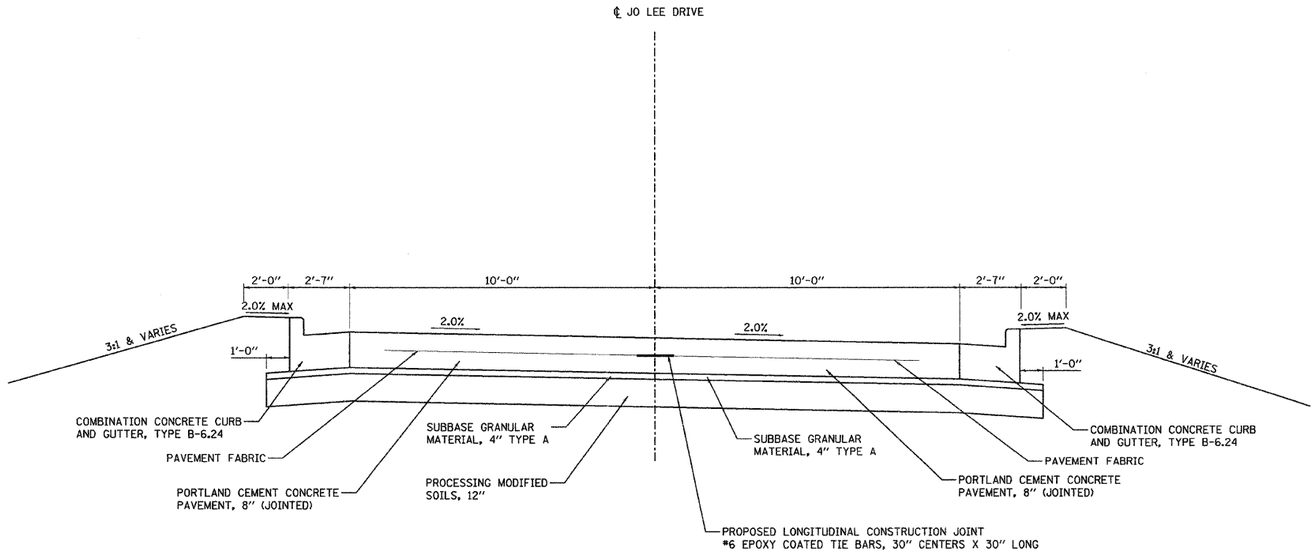

JO LEE DRIVE PROPOSED TYPICAL SECTION

STA. 200+13.00 TO STA. 200+28.78
N.T.S.

ORIGINAL SURVEY	BY	DATE
SURVEYED		
PLOTTED		
NOTE BOOK		
TEMPLATE		
AREAS		
AREAS CHECKED		
NO.		

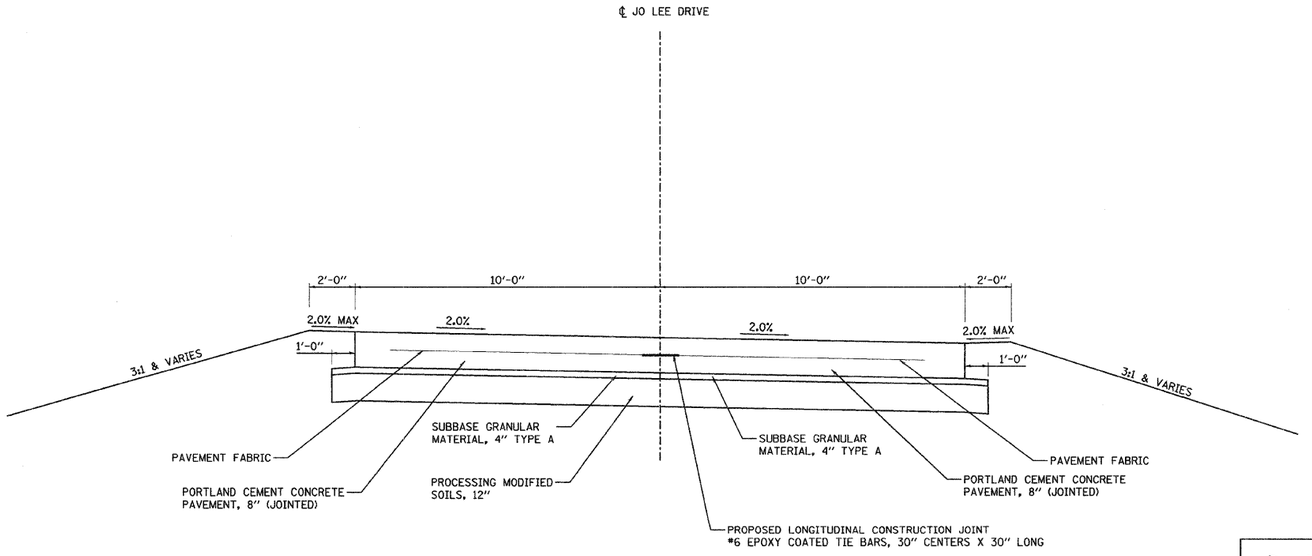

JO LEE DRIVE PROPOSED TYPICAL SECTION

STA. 200+28.78 TO STA. 200+38.00
N.T.S.

Juneau Associates, Inc. P.C.
CONSULTING ENGINEERS AND LAND SURVEYORS
2100 State Street, P.O. Box 1329
Granite City, Illinois 62040
Phone: (618)877-1400/(618)452-5535
Fax: (618)452-5541
100 North Research Drive
Edwardsville, Illinois 62025
Phone: (618)659-0900/(618)659-0800
Fax: (618)659-0941

PROPOSED TYPICAL SECTIONS
F.A.U. ROUTE 8899
GLEN CROSSING ROAD PHASE 2
GLEN CARBON, ILLINOIS
SECTION No. 05-00026-01-RP

REVISIONS				SCALE: N.T.S.				
NO.	DATE	BY	REMARKS					
				DSN. BY:	BFK	DATE:	3/17/08	SHEET
				DWN. BY:	JDH	DATE:	3/17/08	11
				CHK'D:	BFK	DATE:	3/17/08	
DWG. NO.				JOB NO.	E070614B	DGN. NAME:	TYP_PROP	OF 81 SHTS