F.A. RTE.	SECTION	COUNTY	TOTAL SHEETS	SHEET NO.
8899	05-00026-01-RP	MADISON	81	13
FED. ROAD DIST. NO.	ILLINOIS	FED. AID PROJECT		

CONTRACT NO. 97388

FINAL SURVEY	BY	DATE
SURVEYED		
PLOTTED		
NOTE BOOK TEMP. ATE		
AREAS		
NO. AREAS CHECKED		

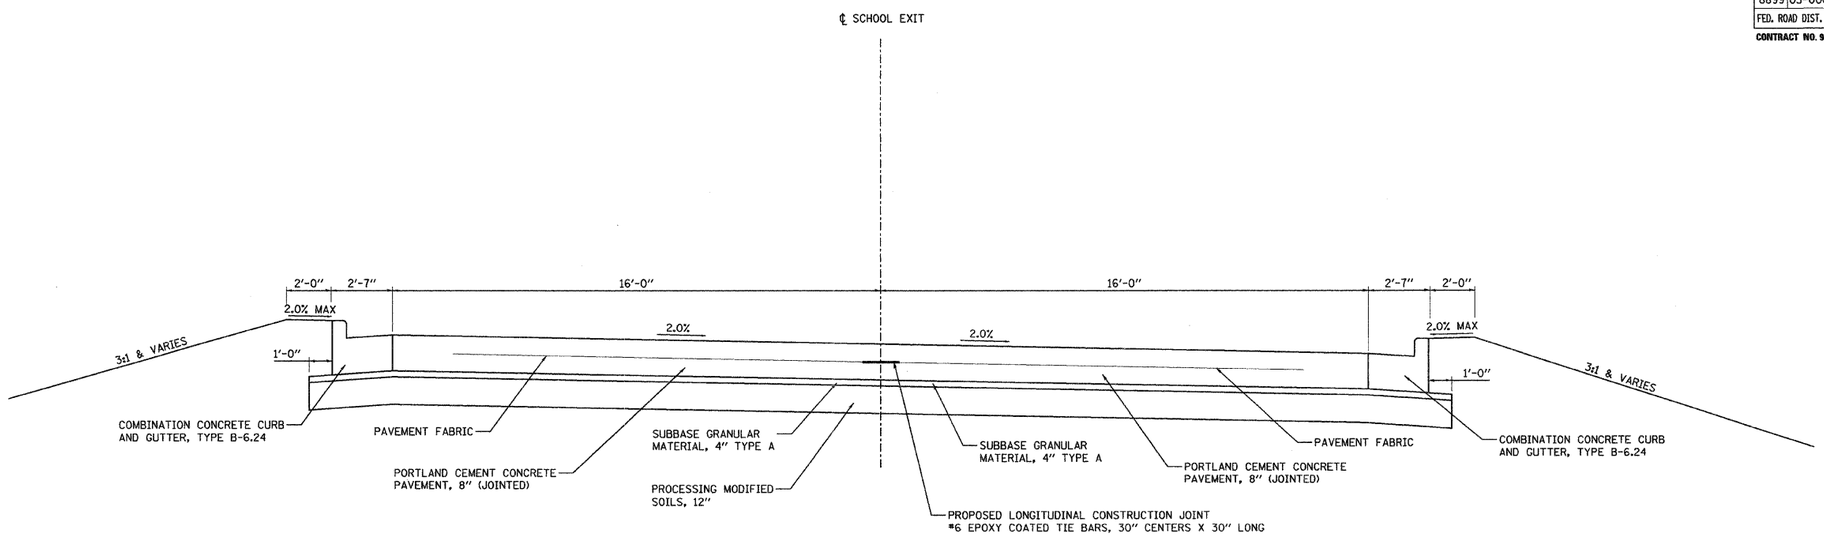

SCHOOL EXIT PROPOSED TYPICAL SECTION

STA. 304+84.93 TO STA. 305+20.84
N.T.S.

ORIGINAL SURVEY	BY	DATE
SURVEYED		
PLOTTED		
NOTE BOOK TEMPLATE		
AREAS		
NO. AREAS CHECKED		

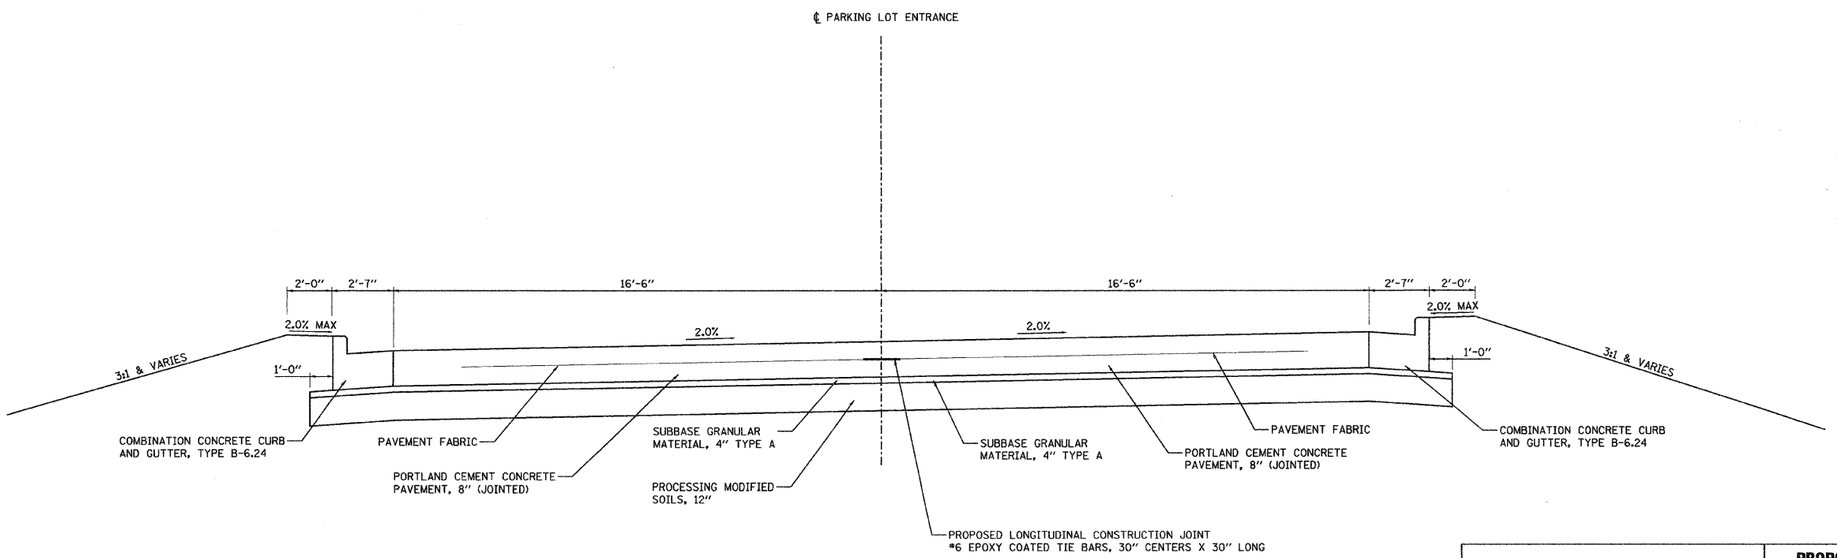

PARKING LOT ENTRANCE PROPOSED TYPICAL SECTION

STA. 400+13.75 TO STA. 400+62.58
N.T.S.

Juneau Associates, Inc. P.C.
CONSULTING ENGINEERS AND LAND SURVEYORS
2100 State Street, P.O. Box 1325
Granite City, Illinois 62040
Phone: (618)877-1400/(618)452-5535
Fax: (618)452-5541
100 North Bennett Drive
Edwardsville, Illinois 62025
Phone: (618)659-0900/(618)659-0800
Fax: (618)659-0941

PROPOSED TYPICAL SECTIONS
F.A.U. ROUTE 8899
GLEN CROSSING ROAD PHASE 2
GLEN CARBON, ILLINOIS
SECTION No. 05-00026-01-RP

REVISIONS			
NO.	DATE	BY	REMARKS
DWG. NO.			

SCALE: N.T.S.

DSN. BY:	BFK	DATE:	3/17/08	SHEET
DWN. BY:	JDH	DATE:	3/17/08	13
CHK'D:	BFK	DATE:	3/17/08	
JOB NO. E070614B	DGN. NAME: TYP_PROP			OF 81 SHTS