F.A.U. RTE.	SECTION	COUNTY	TOTAL SHEETS	SHEET NO.
8899	05-00026-01-RP	MADISON	81	22
FED. ROAD DIST. NO. _	ILLINOIS	FED. AID PROJECT		

CONTRACT NO. 97368

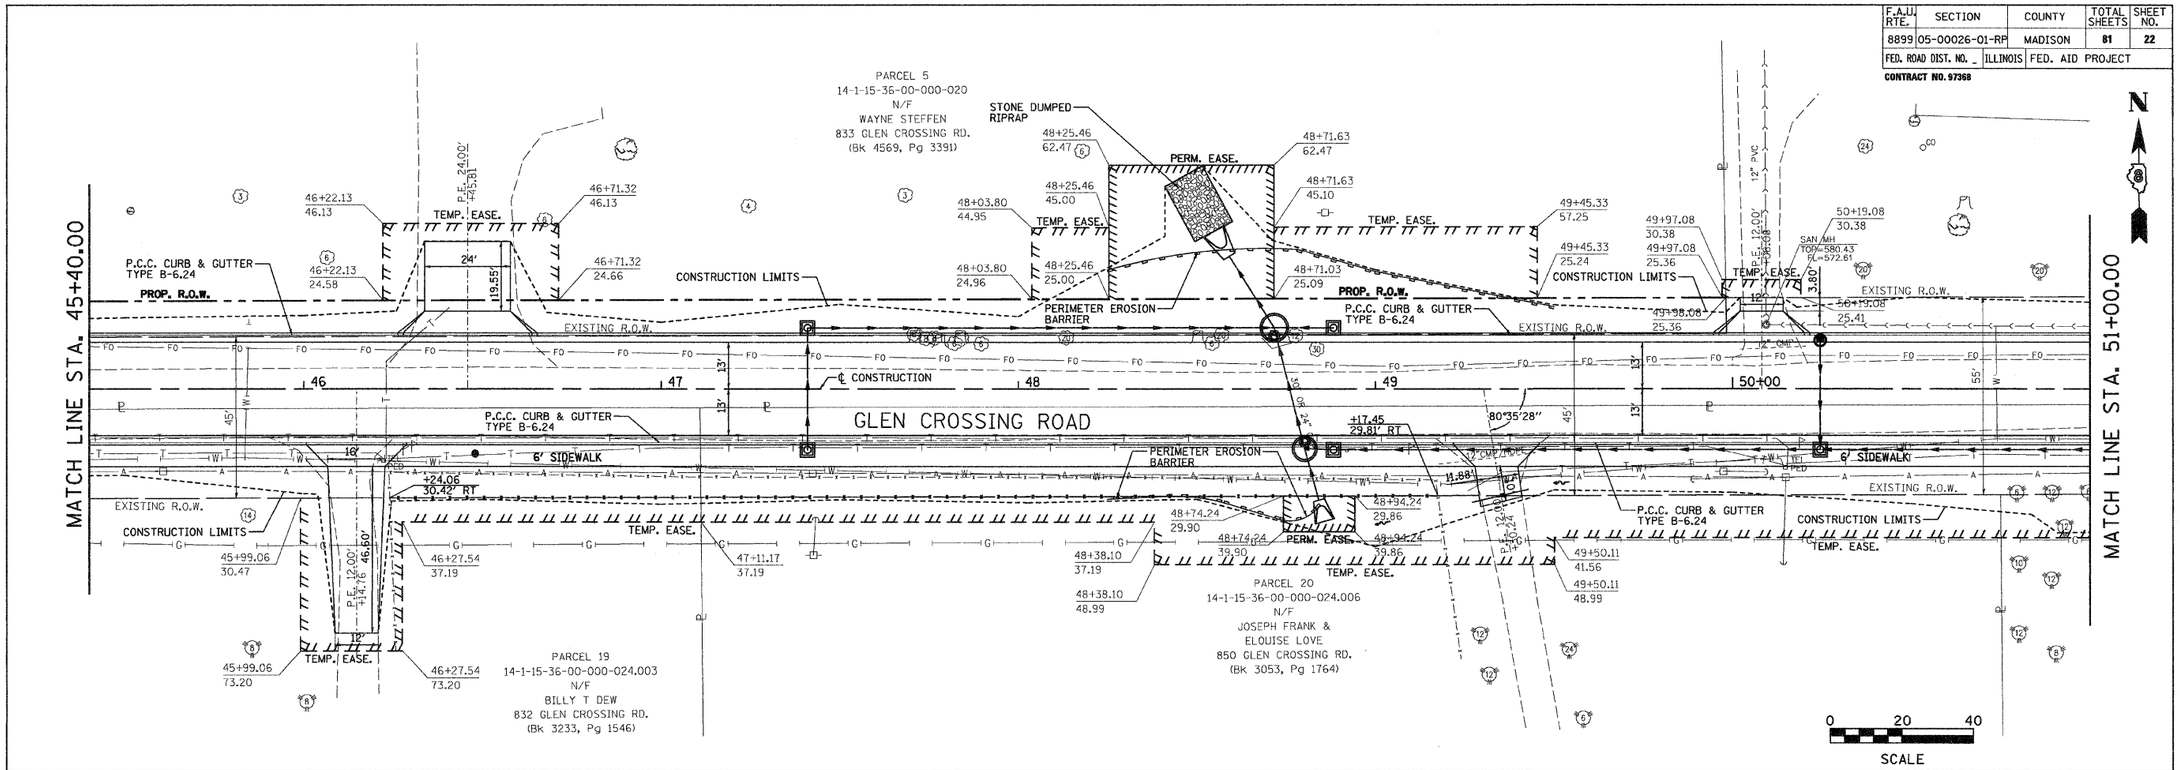

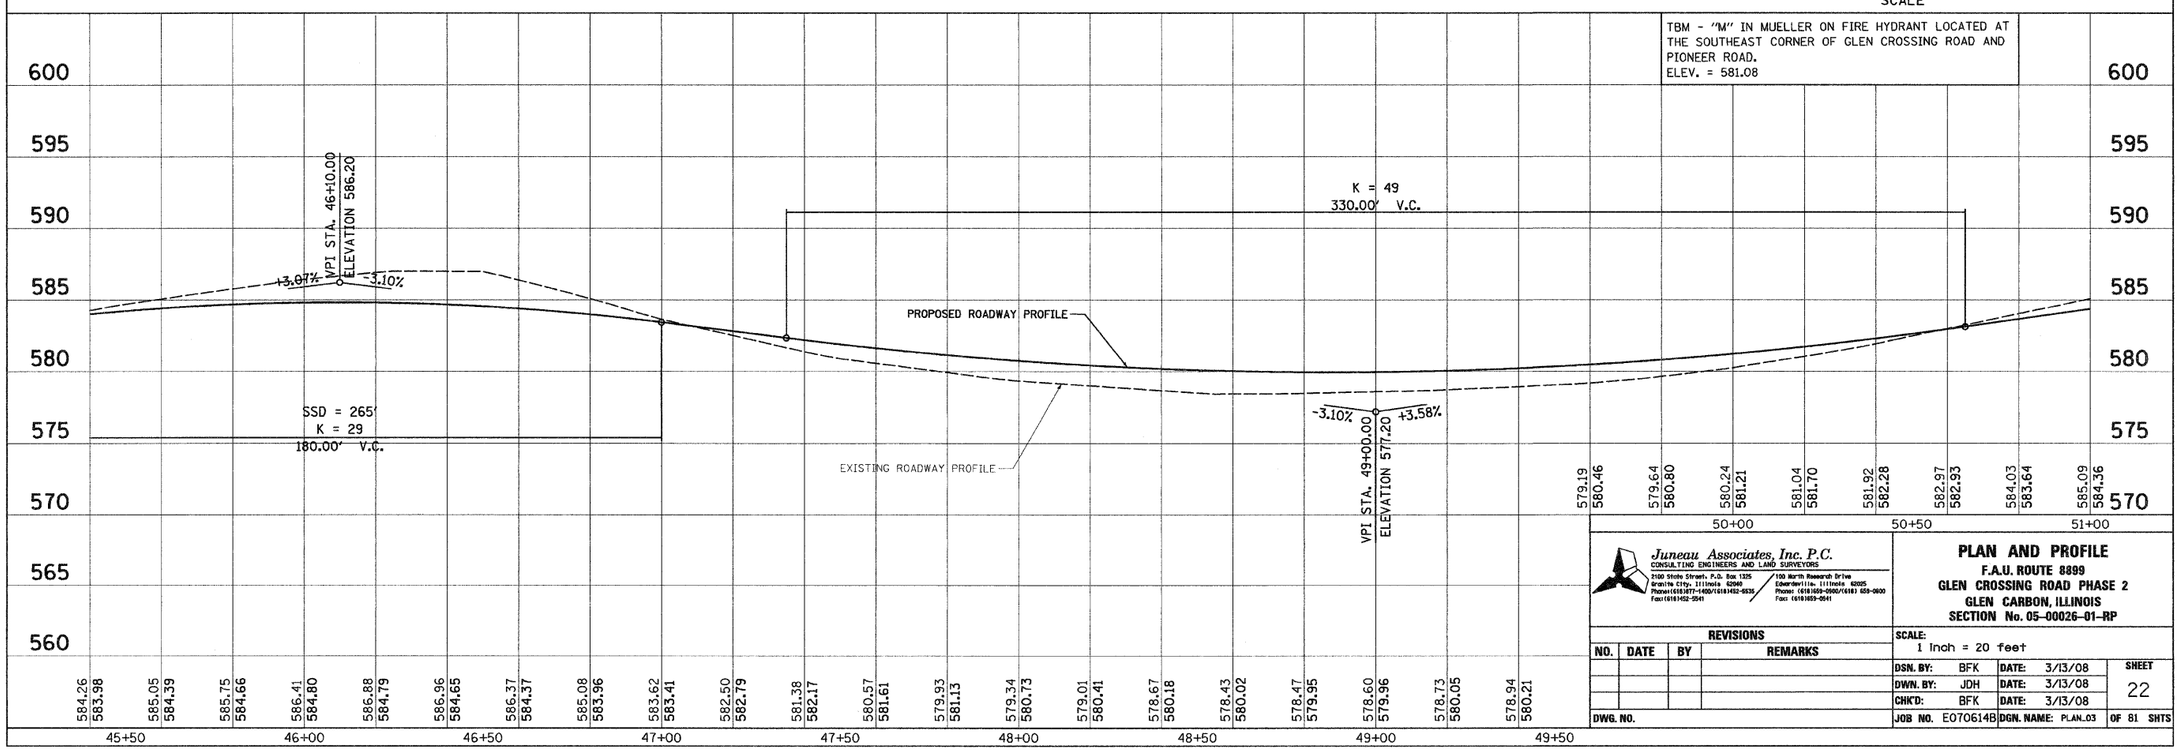

Juneau Associates, Inc. P.C.
CONSULTING ENGINEERS AND LAND SURVEYORS
2100 State Street, P.O. Box 1325
Granite City, Illinois 62040
Phone:(618)877-1400/(618)452-6535
Fax:(618)452-5541
100 North Research Drive
Edwardsville, Illinois 62025
Phone: (618)659-0900/(618) 659-0900
Fax: (618)659-0541

PLAN AND PROFILE
F.A.U. ROUTE 8899
GLEN CROSSING ROAD PHASE 2
GLEN CARBON, ILLINOIS
SECTION No. 05-00026-01-RP

REVISIONS			
NO.	DATE	BY	REMARKS
DWG. NO.			

SCALE: 1 Inch = 20 feet

DSN. BY: BFK	DATE: 3/13/08	SHEET	22
DWN. BY: JDH	DATE: 3/13/08		
CHK'D: BFK	DATE: 3/13/08		
JOB NO. E070614B	DGN. NAME: PLAN_03	OF 81 SHTS	

FINAL SURVEY: SURVEYED / PLOTTED / TEMPLATE / AREAS / AREAS CHECKED — NOTE BOOK NO. — BY — DATE

ORIGINAL SURVEY: SURVEYED / PLOTTED / TEMPLATE — NOTE BOOK — BY — DATE