F.A.U. RTE.	SECTION	COUNTY	TOTAL SHEETS	SHEET NO.
8899	05-00026-01-RP	MADISON	81	24
FED. ROAD DIST. NO. _	ILLINOIS	FED. AID PROJECT		

CONTRACT NO. 97368

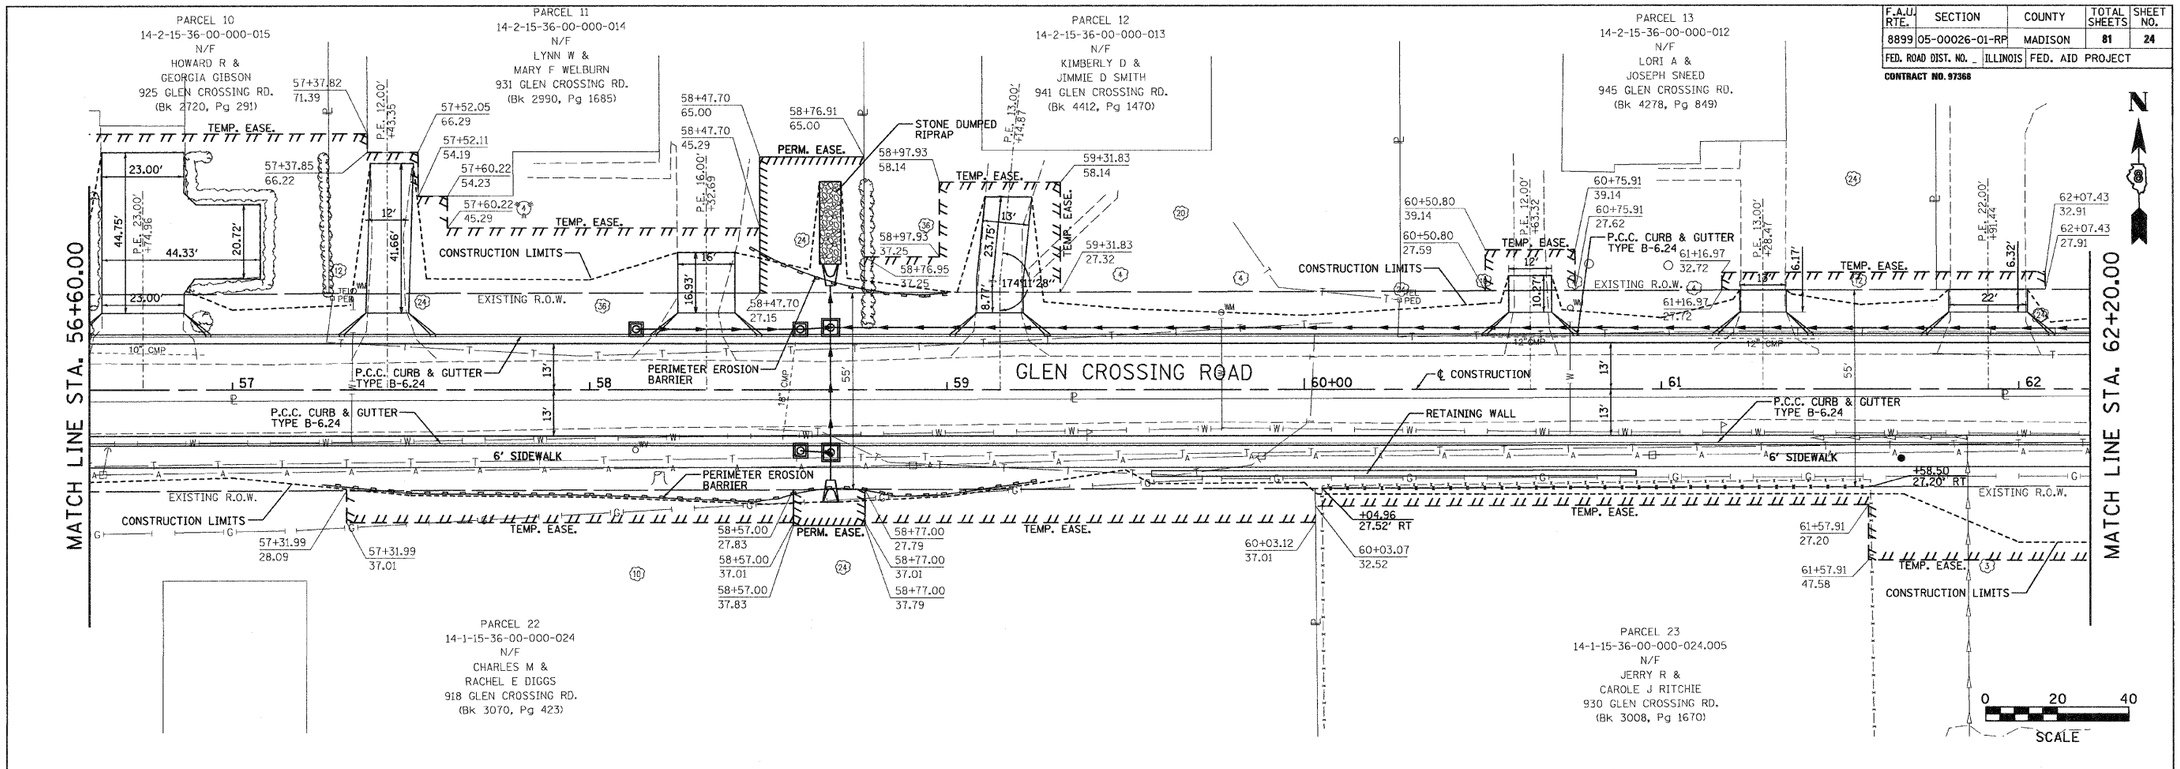

FINAL SURVEY	SURVEYED	PLOTTED	TEMPLATE	AREAS	AREAS CHECKED	NOTE BOOK	NO.	BY	DATE

ORIGINAL SURVEY	SURVEYED	PLOTTED	TEMPLATE	NOTE BOOK	BY	DATE

Juneau Associates, Inc. P.C.
CONSULTING ENGINEERS AND LAND SURVEYORS
2100 State Street, P.O. Box 1325
Granite City, Illinois 62040
Phone: (618)877-4400/(618)452-5535
Fax: (618)452-5541
100 North Research Drive
Edwardsville, Illinois 62025
Phone: (618)659-0900/(618) 659-0000
Fax: (618)659-0941

PLAN AND PROFILE
F.A.U. ROUTE 8899
GLEN CROSSING ROAD PHASE 2
GLEN CARBON, ILLINOIS
SECTION No. 05-00026-01-RP

REVISIONS			
NO.	DATE	BY	REMARKS
DWG. NO.			

SCALE: 1 Inch = 20 feet

DSN. BY: BFK	DATE: 3/13/08	SHEET	24
DWN. BY: JDH	DATE: 3/13/08		
CHK'D: BFK	DATE: 3/13/08		
JOB NO. E070614B	DGN. NAME: PLAN_05	OF 81 SHTS	