F.A.U. RTE.	SECTION	COUNTY	TOTAL SHEETS	SHEET NO.
8899	05-00026-01-RP	MADISON	81	32
FED. ROAD DIST. NO. _	ILLINOIS	FED. AID PROJECT		

CONTRACT NO. 97368

FINAL SURVEY	DATE
SURVEYED	
PLOTTED	
NOTE BOOK	
TEMPLATE	
AREAS	
NO.	AREAS CHECKED

MATCH LINE STA. 49+40.00

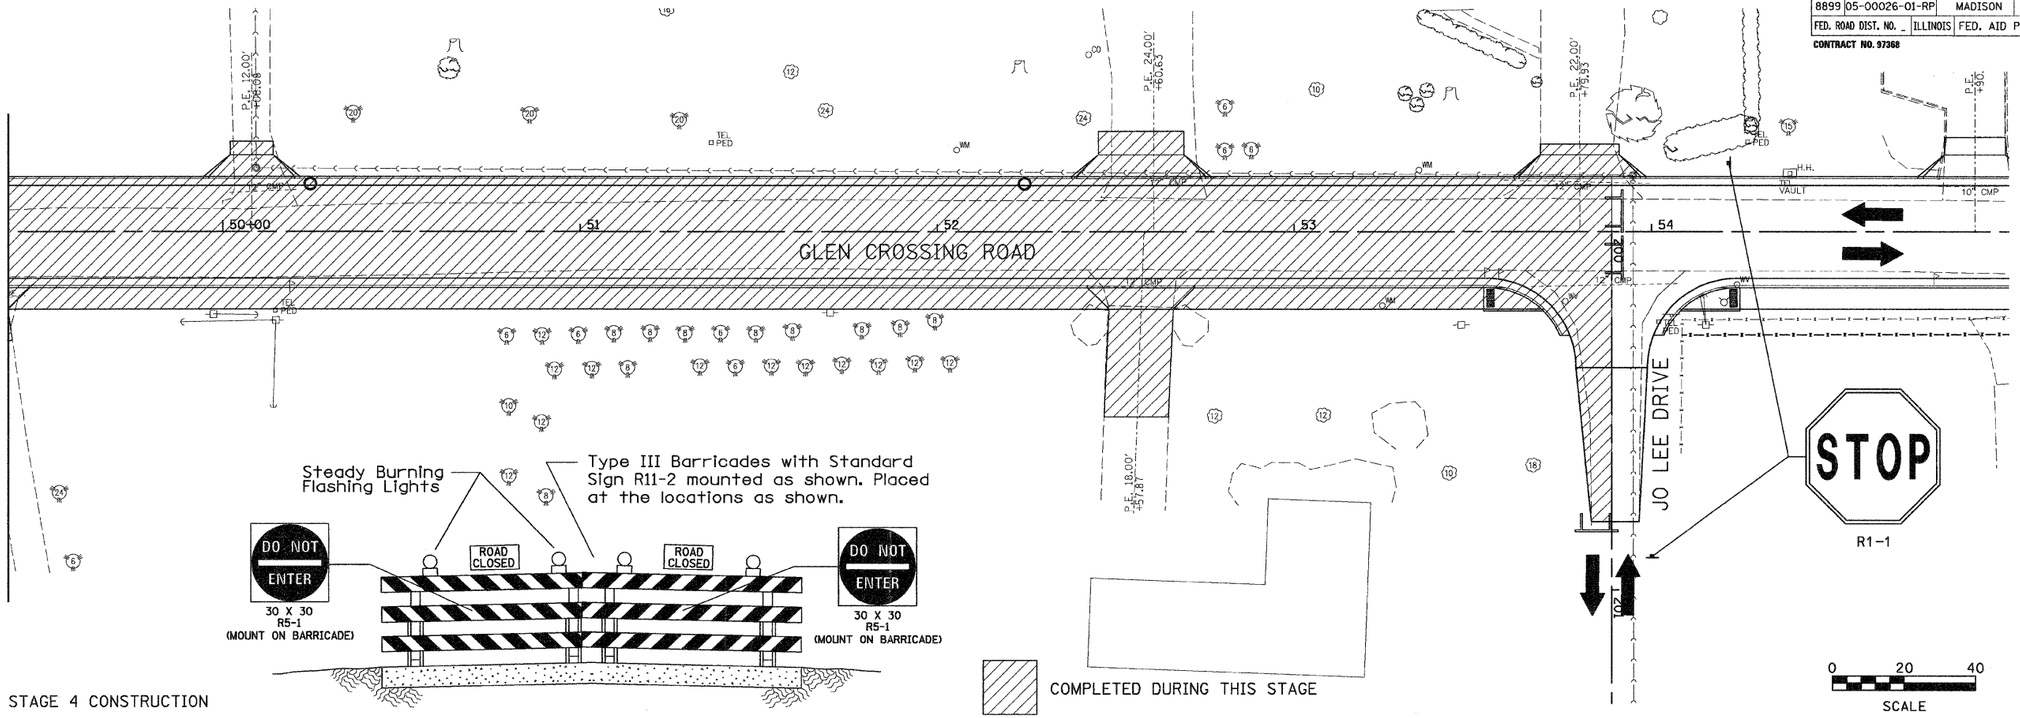

Steady Burning Flashing Lights

Type III Barricades with Standard Sign R11-2 mounted as shown. Placed at the locations as shown.

STAGE 4 CONSTRUCTION

COMPLETED DURING THIS STAGE

0 20 40
SCALE

ORIGINAL SURVEY	DATE
SURVEYED	
PLOTTED	
NOTE BOOK	
TEMPLATE	
AREAS	
NO.	AREAS CHECKED

MATCH LINE STA. 43+80.00

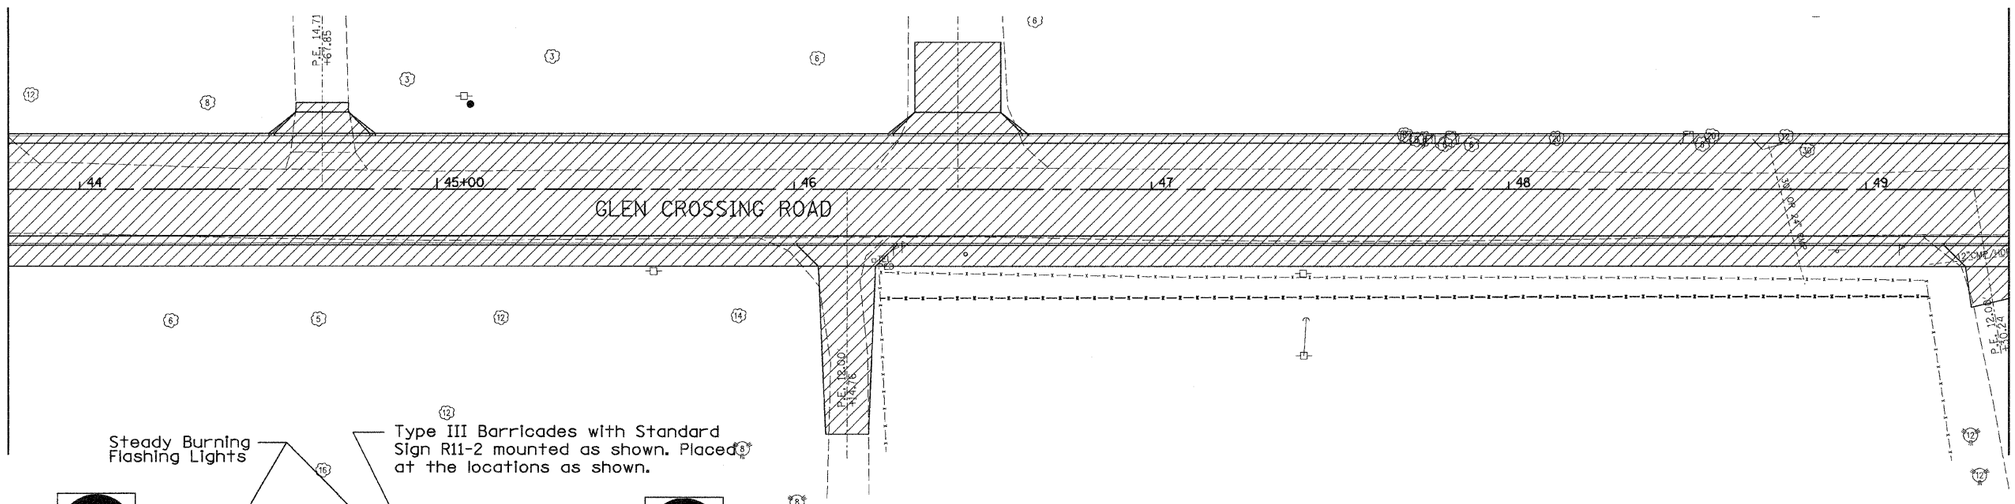

Steady Burning Flashing Lights

Type III Barricades with Standard Sign R11-2 mounted as shown. Placed at the locations as shown.

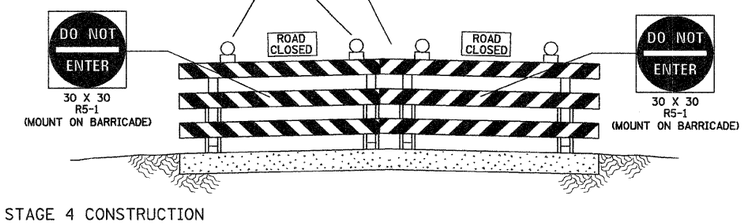

STAGE 4 CONSTRUCTION

COMPLETED DURING THIS STAGE

0 20 40
SCALE

Juneau Associates, Inc. P.C.
CONSULTING ENGINEERS AND LAND SURVEYORS
2100 State Street, P.O. Box 1325, Granite City, Illinois 62040
Phone: (618)877-1400/(618)482-9535 Fax: (618)452-5541
100 North Research Drive, Edwardsville, Illinois 62025
Phone: (618)659-0900/(618) 659-0800 Fax: (618)659-0941

REVISIONS			
NO.	DATE	BY	REMARKS

DWG. NO.

STAGE 4 CONSTRUCTION
F.A.U. ROUTE 8899
GLEN CROSSING ROAD PHASE 2
GLEN CARBON, ILLINOIS
SECTION No. 05-00026-01-RP

SCALE: 1 Inch = 20 feet

DSN. BY:	BFK	DATE:	3/14/08	SHEET 32
DWN. BY:	JDH	DATE:	3/14/08	
CHK'D:	BFK	DATE:	3/14/08	
JOB NO.	E070614B	DGN. NAME	STAGECONST4	OF 81 SHTS