F.A.U. RTE.	SECTION	COUNTY	TOTAL SHEETS	SHEET NO.
8899	07-00026-02-RP	MADISON	81	39
FED. ROAD DIST. NO. _	ILLINOIS	FED. AID PROJECT		

CONTRACT NO. 97368

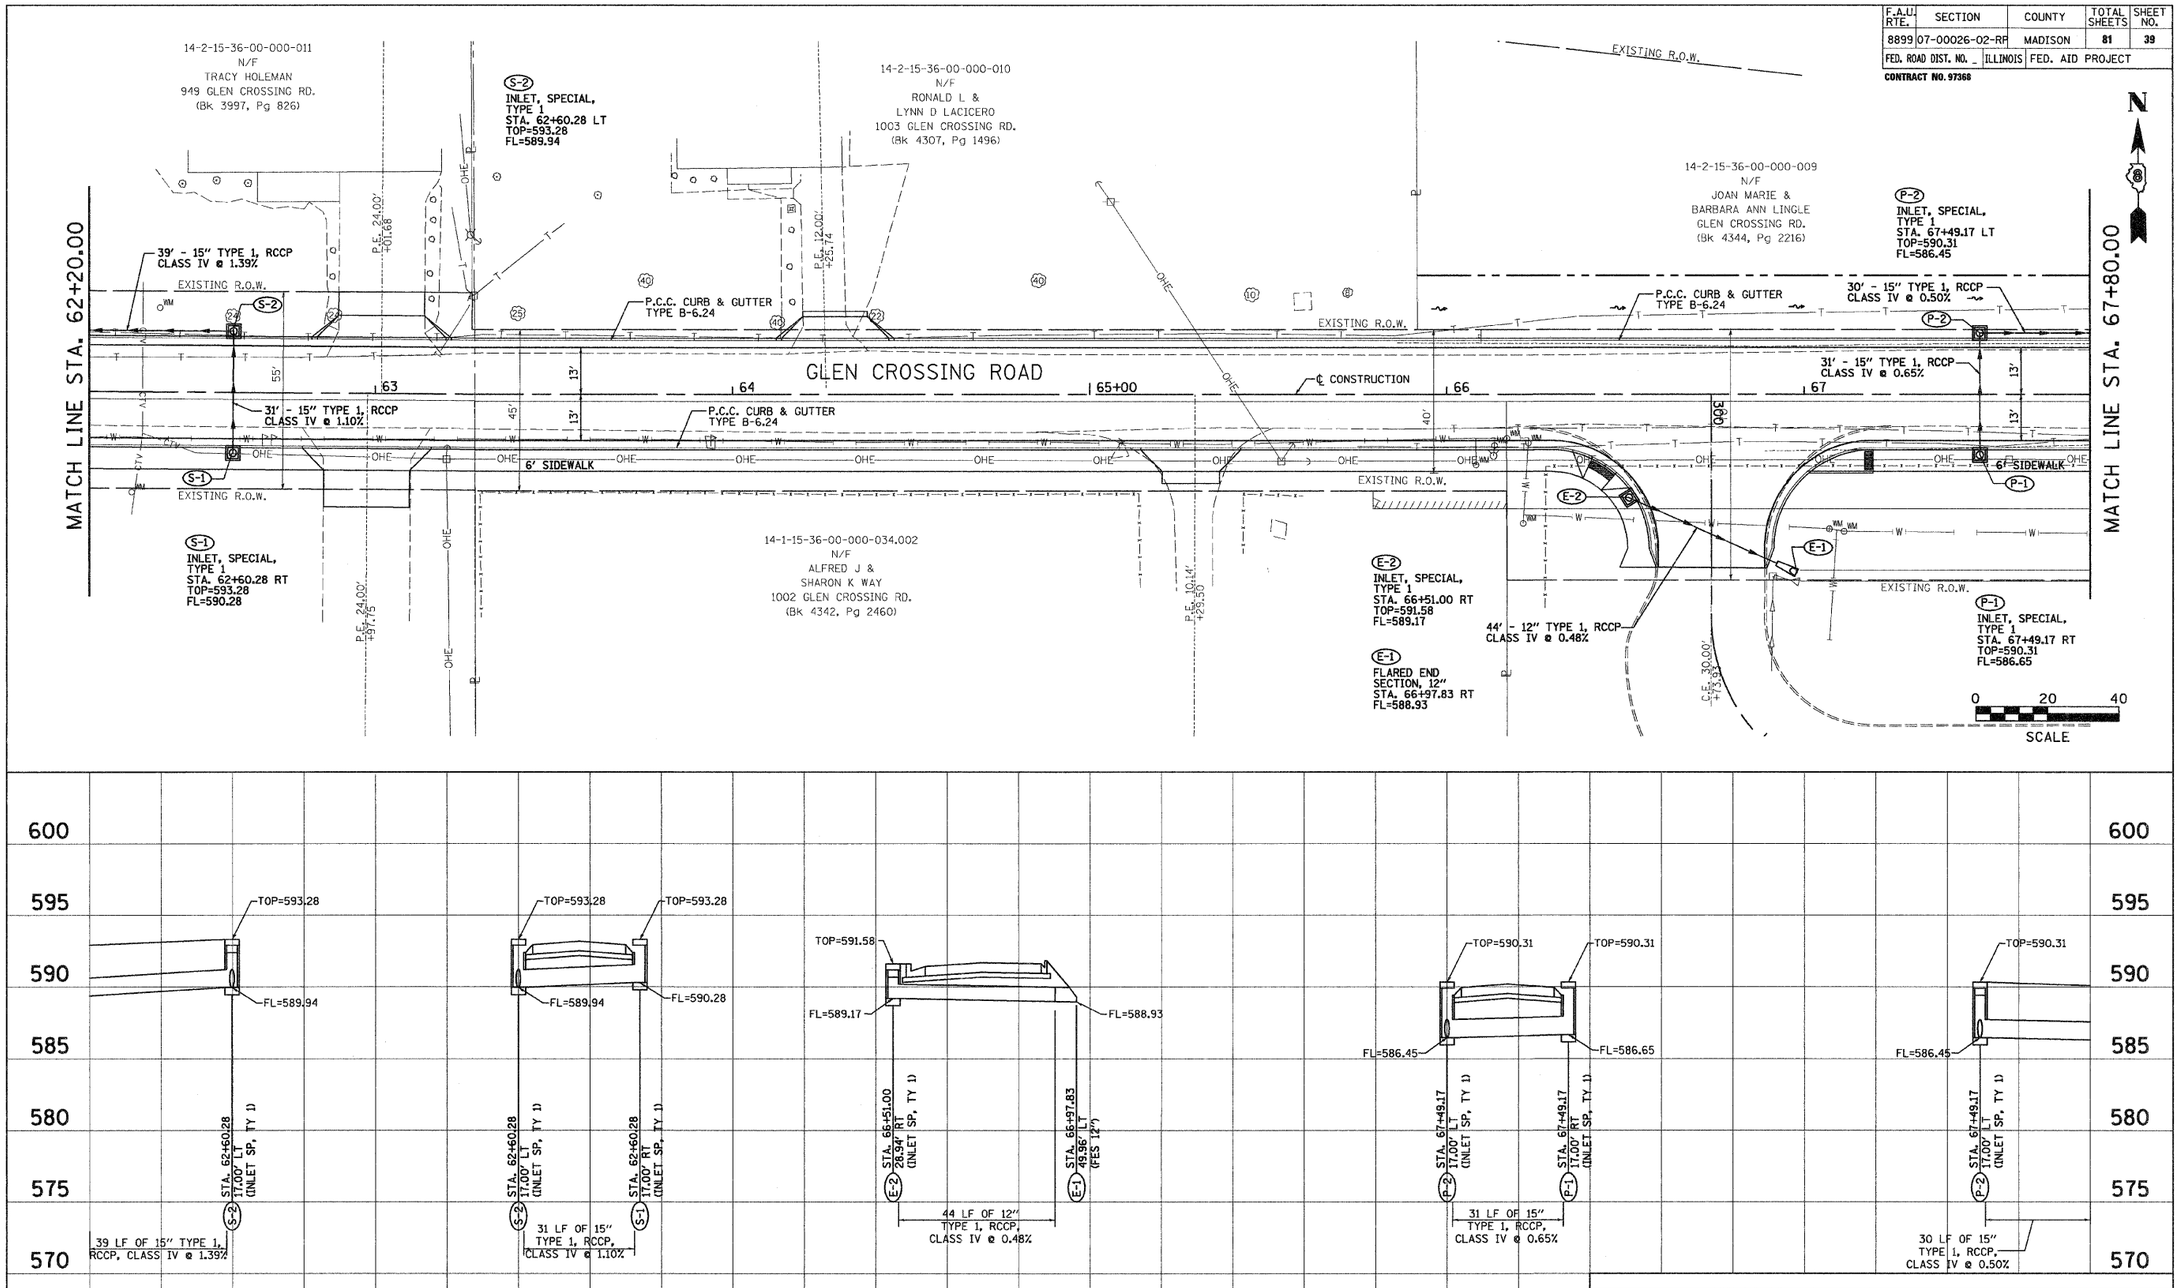

FINAL SURVEY	BY	DATE
SURVEYED		
PLOTTED		
NOTE BOOK		
TEMP. ATE		
AREAS		
AREAS		
CHECKED		
NO.		

ORIGINAL SURVEY	BY	DATE
SURVEYED		
PLOTTED		
NOTE BOOK		
TEMPLATE		

Juneau Associates, Inc. P.C.
CONSULTING ENGINEERS AND LAND SURVEYORS
2100 State Street, P.O. Box 1325
Granite City, Illinois 62040
Phone:(618)877-1400/(618)452-5535
Fax:(618)452-5541
100 North Research Drive
Edwardsville, Illinois 62025
Phone: (618)659-0900/(618) 656-0600
Fax: (618)659-0941

DRAINAGE PLAN AND PROFILE

F.A.U. ROUTE 8899
GLEN CROSSING ROAD PHASE 2
GLEN CARBON, ILLINOIS
SECTION No. 07-00026-02-RP

REVISIONS			
NO.	DATE	BY	REMARKS
DWG. NO.			

SCALE: 1 Inch = 20 feet

DSN. BY:	BFK	DATE:	5/1/08	SHEET
DWN. BY:	JDH	DATE:	5/1/08	39
CHK'D:	BFK	DATE:	5/1/08	
JOB NO.	E070614B	DGN. NAME:	DRAIN_06	OF 81 SHTS