F.A.U. RTE.	SECTION	COUNTY	TOTAL SHEETS	SHEET NO.
8899	07-00026-02-RP	MADISON	81	40
FED. ROAD DIST. NO. _	ILLINOIS	FED. AID PROJECT		

CONTRACT NO. 97368

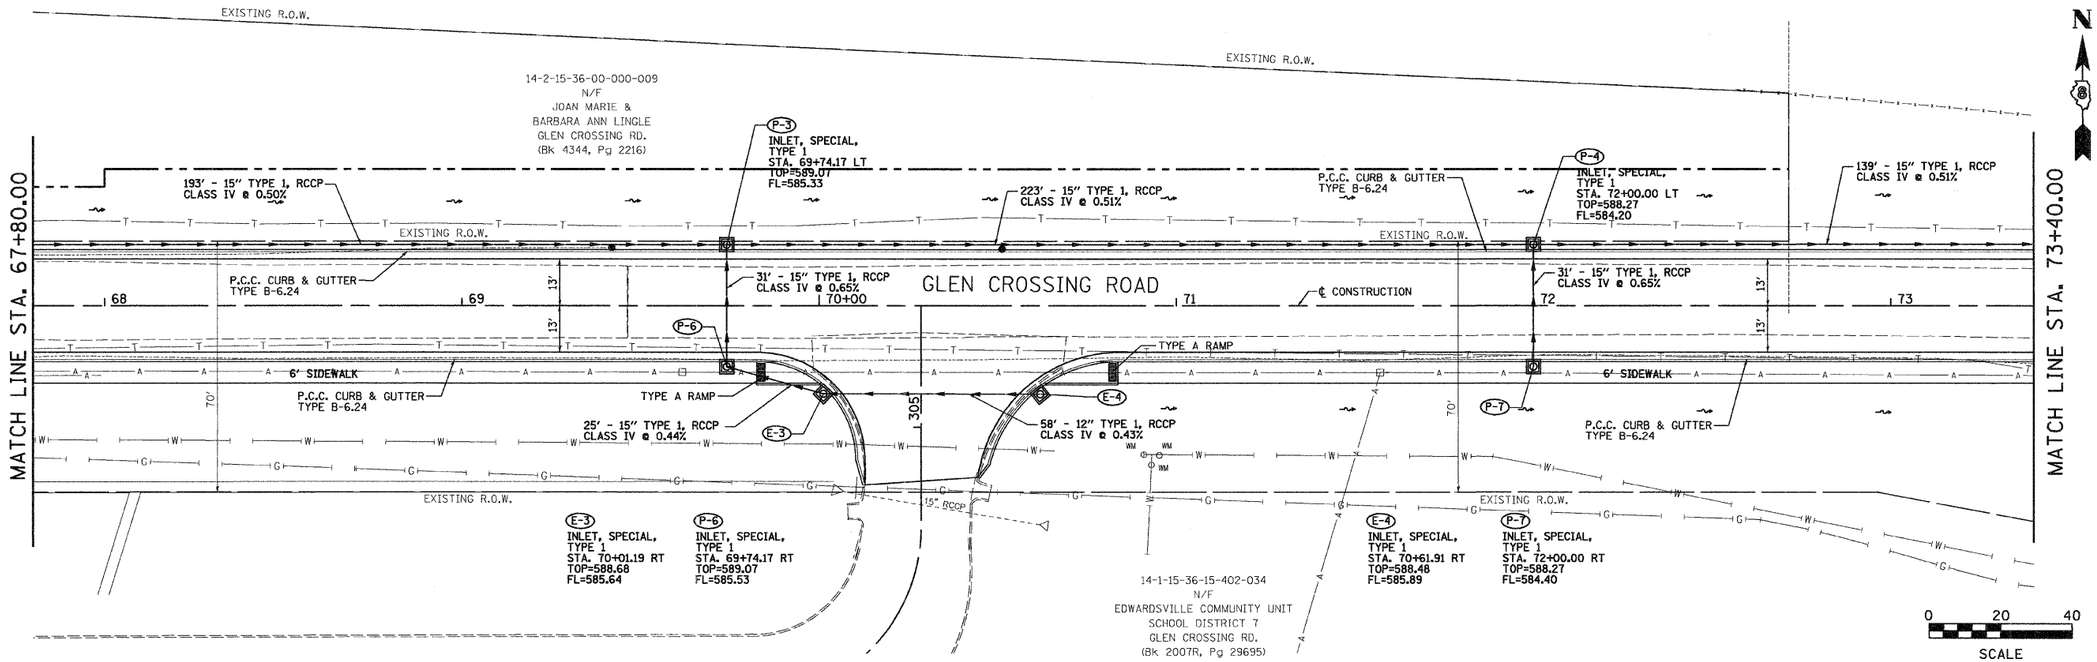

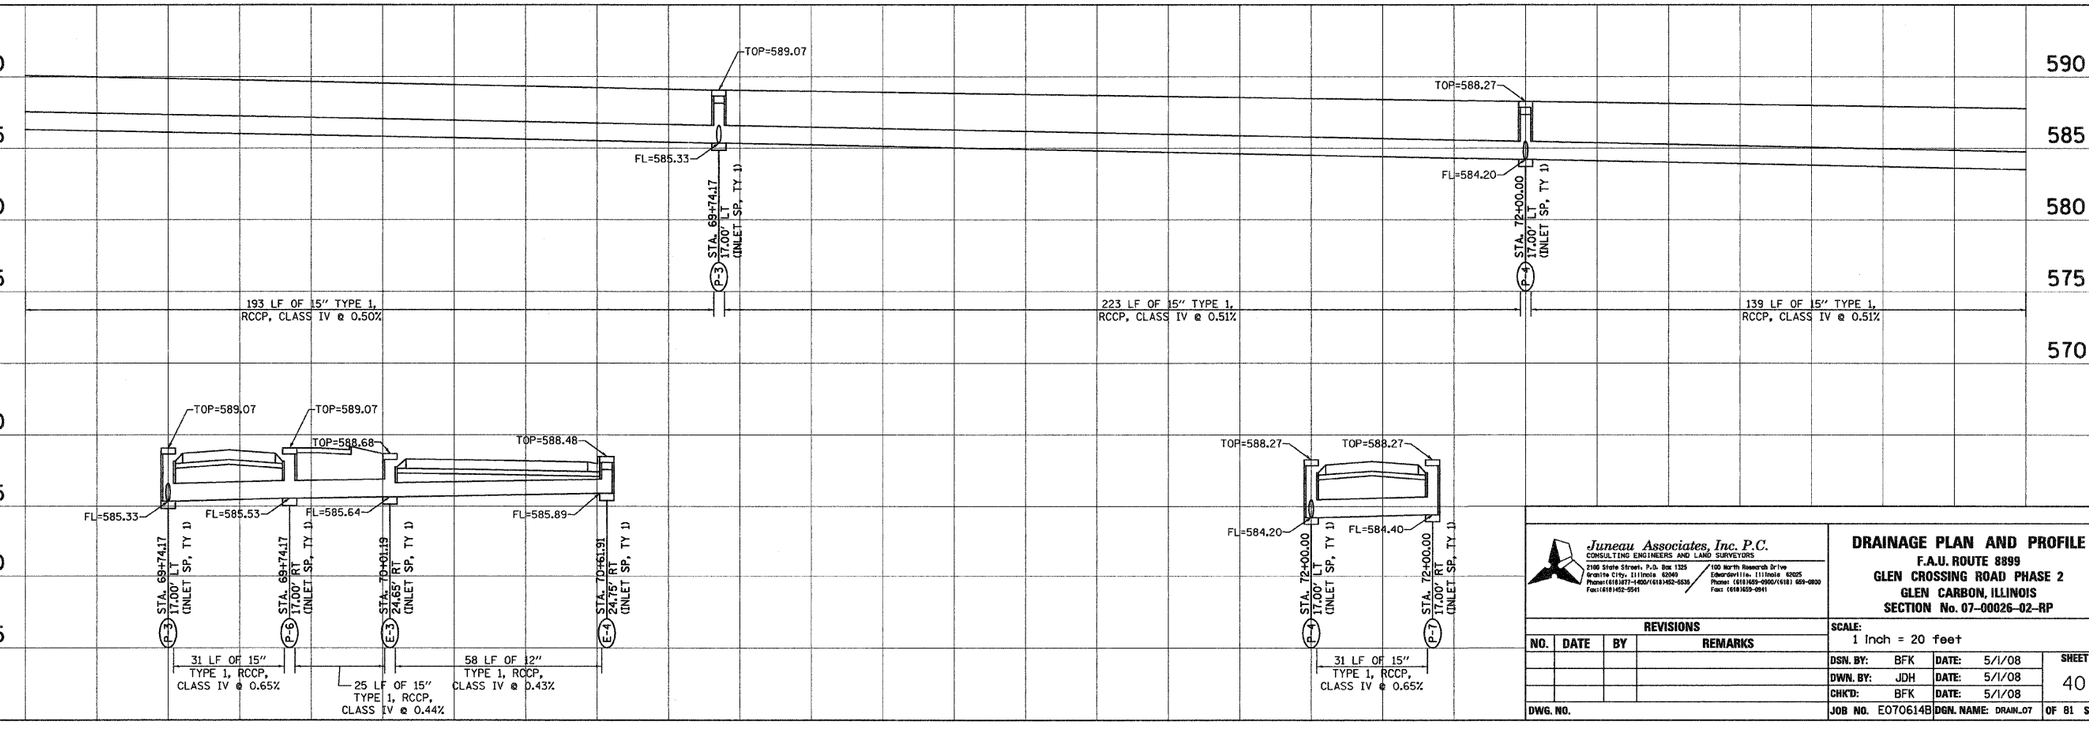

BY	DATE
SURVEYED	
PLOTTED	
TEMPLATE	
AREAS	
AREAS	CHECKED

FINAL SURVEY NOTE BOOK NO.

BY	DATE
SURVEYED	
PLOTTED	
TEMPLATE	

ORIGINAL SURVEY NOTE BOOK

Juneau Associates, Inc. P.C.
CONSULTING ENGINEERS AND LAND SURVEYORS
2100 State Street, P.O. Box 1325, Granite City, Illinois 62040
Phone: (618)877-4400/(618)452-5535 Fax: (618)452-0541
100 North Research Drive, Edwardsville, Illinois 62025
Phone: (618)659-0900/(618) 659-0930 Fax: (618)659-0941

DRAINAGE PLAN AND PROFILE

F.A.U. ROUTE 8899
GLEN CROSSING ROAD PHASE 2
GLEN CARBON, ILLINOIS
SECTION No. 07-00026-02-RP

REVISIONS			
NO.	DATE	BY	REMARKS

SCALE: 1 Inch = 20 feet

DSN. BY:	BFK	DATE:	5/1/08	SHEET 40
DWN. BY:	JDH	DATE:	5/1/08	
CHK'D:	BFK	DATE:	5/1/08	
DWG. NO.		JOB NO.	E070614B	DGN. NAME: DRAIN_07 OF 81 SHTS