F.A.U. RTE.	SECTION	COUNTY	TOTAL SHEETS	SHEET NO.
8899	05-00026-01-RP	MADISON	81	46
FED. ROAD DIST. NO. _	ILLINOIS	FED. AID PROJECT		

CONTRACT NO. 97368

FINAL SURVEY — SURVEYED — BY — DATE
PLOTTED
NOTE BOOK — TEMPLATE
NO. — AREAS — AREAS CHECKED

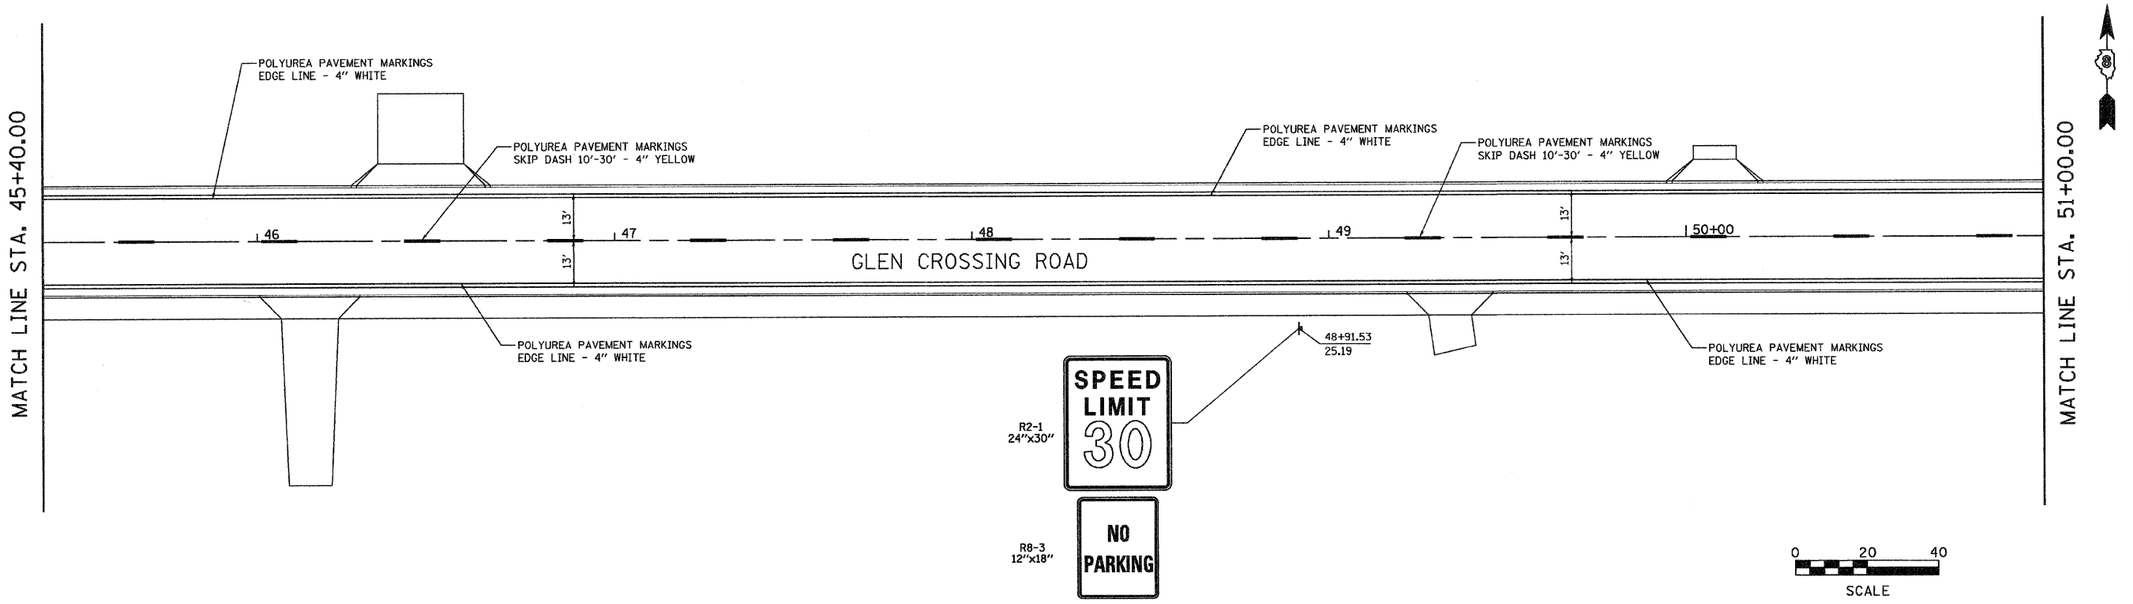

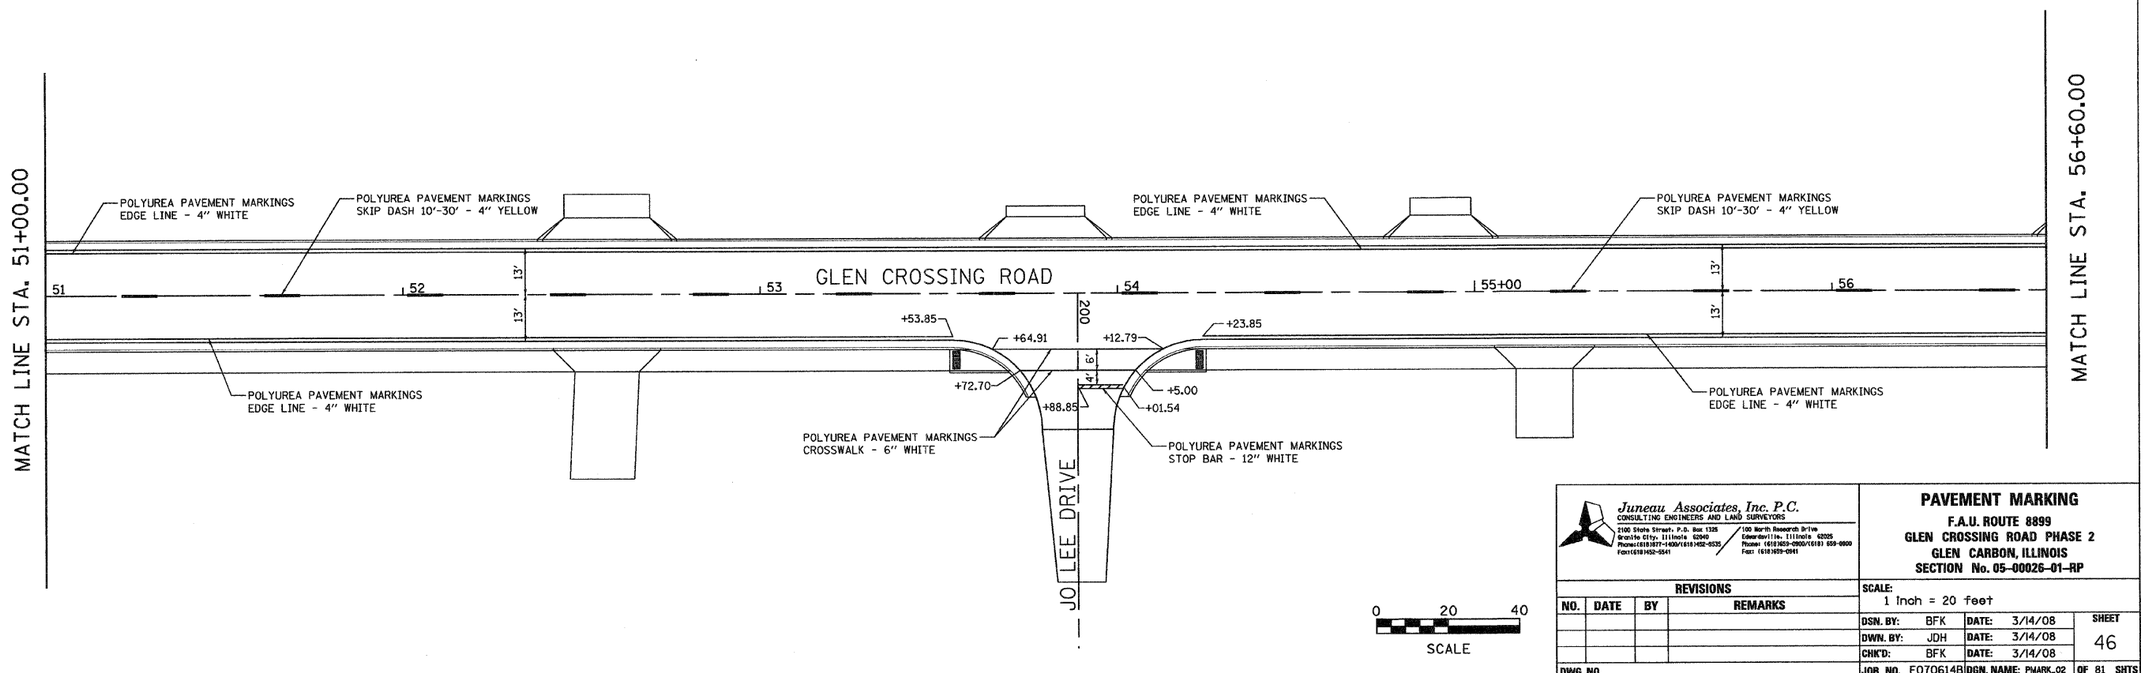

ORIGINAL SURVEY — SURVEYED — BY — DATE
PLOTTED
NOTE BOOK — TEMPLATE
NO. — AREAS — AREAS CHECKED

Juneau Associates, Inc. P.C.
CONSULTING ENGINEERS AND LAND SURVEYORS
2100 State Street, P.O. Box 1325, Granite City, Illinois 62040
Phone:(618)877-1400/(618)452-0535 Fax:(618)452-0541
100 North Research Drive, Edwardsville, Illinois 62025
Phone: (618)659-0900/(618) 659-0900 Fax: (618)659-0941

PAVEMENT MARKING
F.A.U. ROUTE 8899
GLEN CROSSING ROAD PHASE 2
GLEN CARBON, ILLINOIS
SECTION No. 05-00026-01-RP

REVISIONS			
NO.	DATE	BY	REMARKS

SCALE: 1 Inch = 20 feet

DSN. BY:	BFK	DATE:	3/14/08	SHEET 46
DWN. BY:	JDH	DATE:	3/14/08	
CHK'D:	BFK	DATE:	3/14/08	
DWG. NO.		JOB NO.	E070614B	DGN. NAME: PMARK_02

OF 81 SHTS