F.A.U. RTE.	SECTION	COUNTY	TOTAL SHEETS	SHEET NO.
8899	05-00026-01-RP	MADISON	81	51
FED. ROAD DIST. NO. _	ILLINOIS	FED. AID PROJECT		

CONTRACT NO. 97368

FINAL SURVEY	DATE
SURVEYED	BY
PLOTTED	
NOTE BOOK	TEMPLATE
NO.	AREAS CHECKED

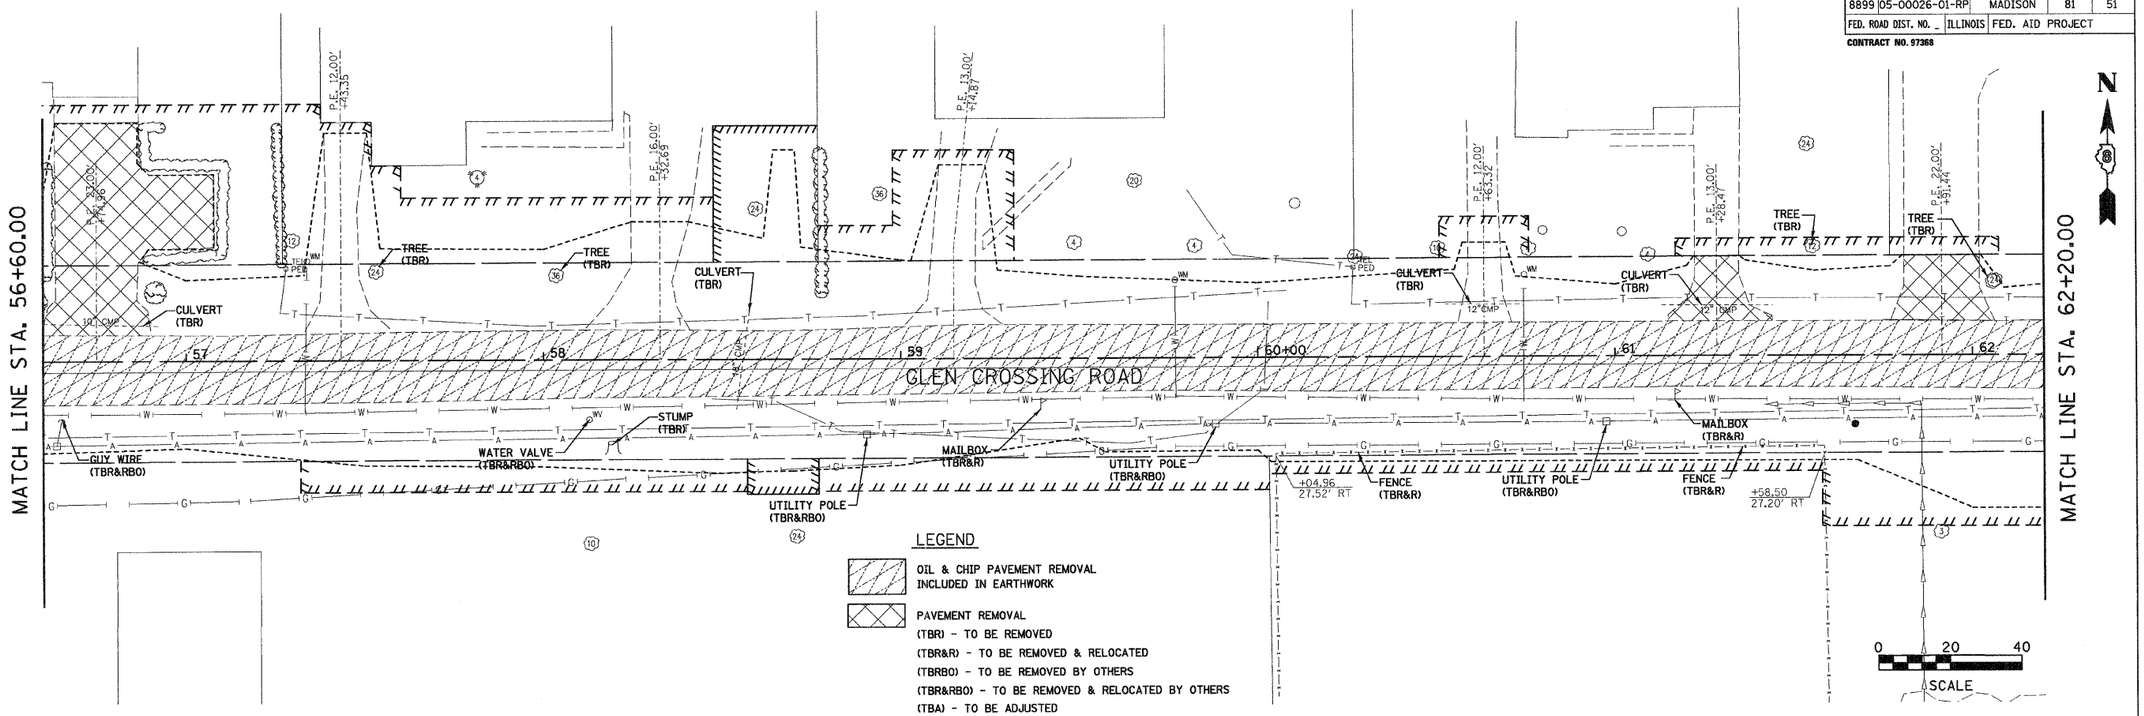

ORIGINAL SURVEY	DATE
SURVEYED	BY
PLOTTED	
NOTE BOOK	TEMPLATE
NO.	AREAS CHECKED

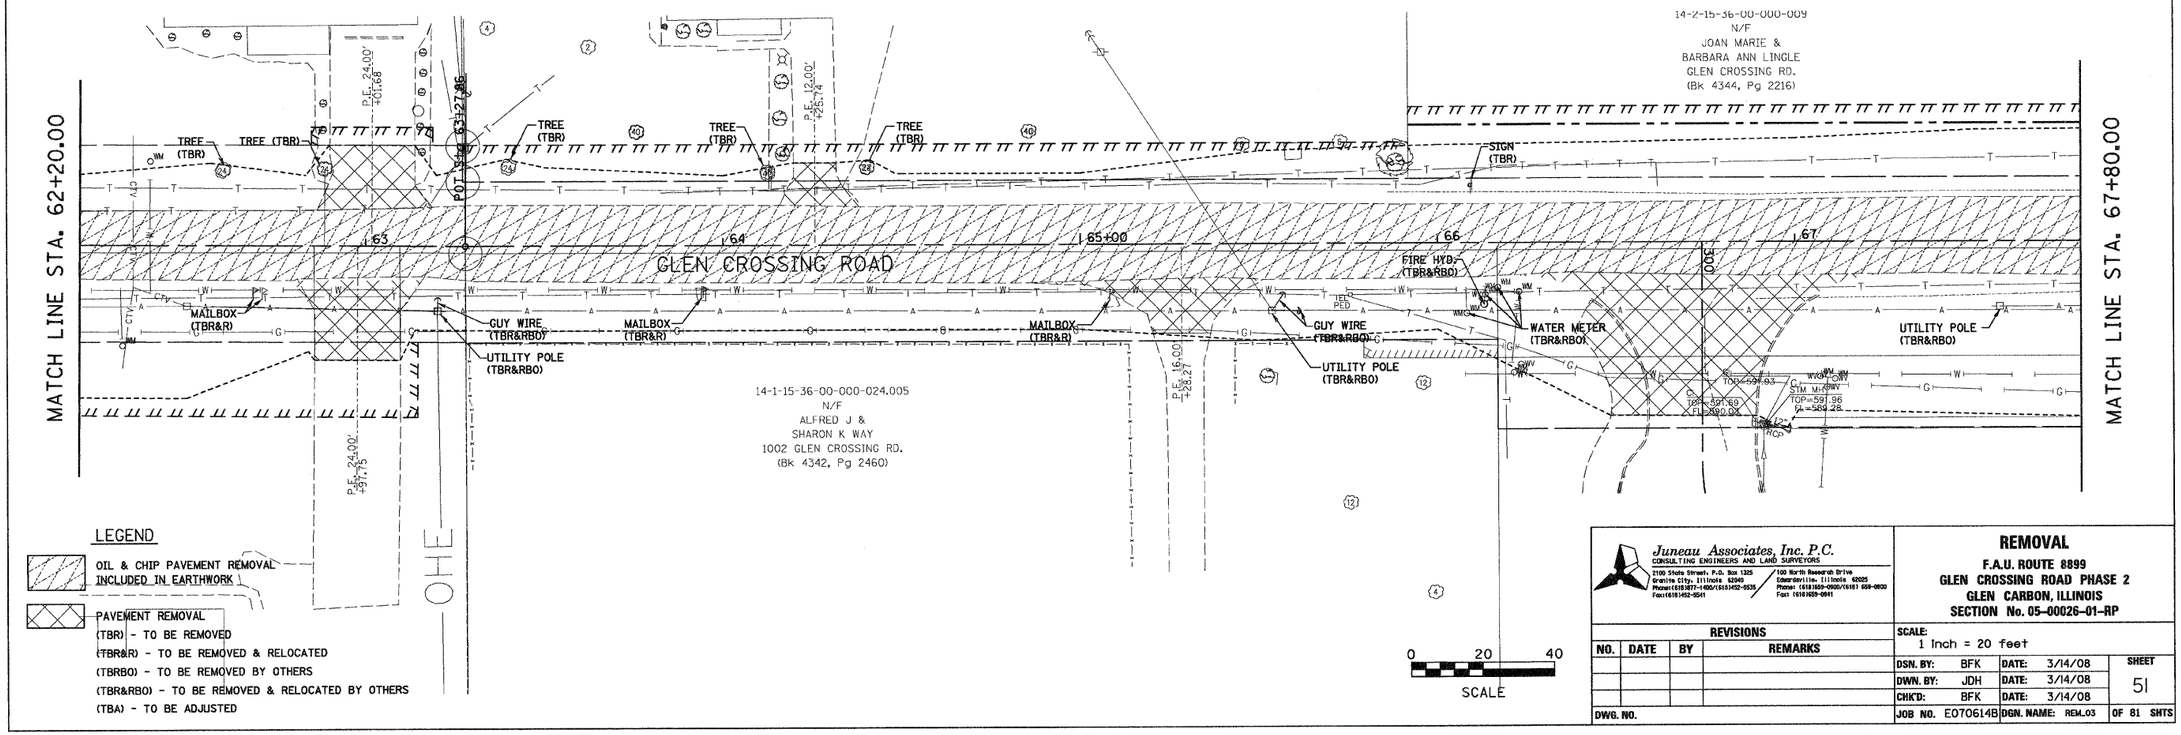

Juneau Associates, Inc. P.C.
CONSULTING ENGINEERS AND LAND SURVEYORS
2100 State Street, P.O. Box 1325
Granite City, Illinois 62040
Phone:(618)877-1400/(618)452-8535
Fax:(618)452-0541
100 North Research Drive
Edwardsville, Illinois 62025
Phone: (618)659-0900/(618) 659-0800
Fax (618)659-0941

REMOVAL

F.A.U. ROUTE 8899
GLEN CROSSING ROAD PHASE 2
GLEN CARBON, ILLINOIS
SECTION No. 05-00026-01-RP

REVISIONS			
NO.	DATE	BY	REMARKS

SCALE: 1 Inch = 20 feet

DSN. BY:	BFK	DATE:	3/14/08	SHEET 51
DWN. BY:	JDH	DATE:	3/14/08	
CHK'D:	BFK	DATE:	3/14/08	
DWG. NO.		JOB NO.	E070614B	DGN. NAME: REM_03	OF 81 SHTS