F.A. RTE.	SECTION	COUNTY	TOTAL SHEETS	SHEET NO.
8899	05-00026-01-RP	MADISON	81	55
FED. ROAD DIST. NO.	ILLINOIS	FED. AID PROJECT		

CONTRACT NO. 97368

FINAL SURVEY	BY	DATE
SURVEYED		
PLOTTED		
NOTE BOOK		
TEMPLATE AREAS		
AREAS CHECKED		
NO.		

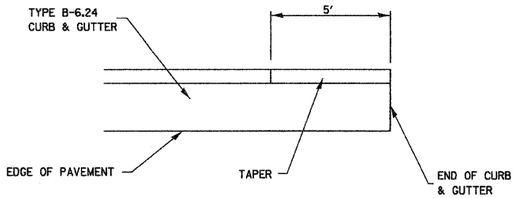

PLAN

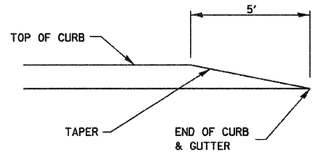

ELEVATION

CURB AND GUTTER TERMINI

N.T.S.

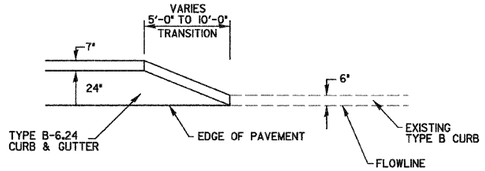

PLAN

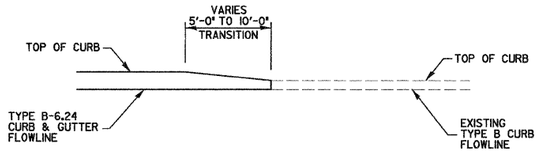

ELEVATION

CURB AND GUTTER TRANSITION

N.T.S.

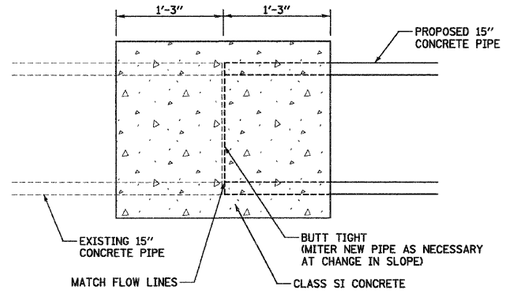

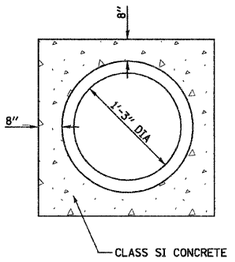

CONCRETE COLLAR DETAIL

N.T.S.

ORIGINAL SURVEY	BY	DATE
SURVEYED		
PLOTTED		
NOTE BOOK		
TEMPLATE AREAS		
AREAS CHECKED		
NO.		

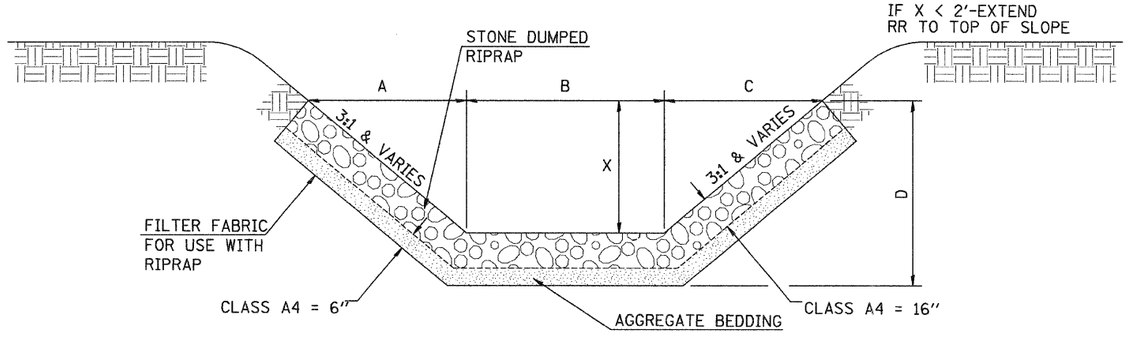

STONED DUMPED RIPRAP DITCH LINING

N.T.S.

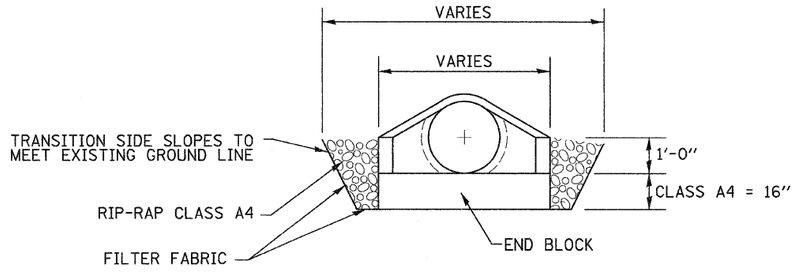

RIP-RAP DETAIL
STORM SEWER OUTFALL

N.T.S.

Juneau Associates, Inc. P.C.
CONSULTING ENGINEERS AND LAND SURVEYORS
2160 State Street, P.O. Box 1325, Granite City, Illinois 62040, Phone: (618)877-7400/(618)452-9535, Fax: (618)452-9541
100 North Research Drive, Collinsville, Illinois 62025, Phone: (618)659-0900/(618) 659-0800, Fax: (618)659-0911

MISCELLANEOUS DETAILS
F.A.U. ROUTE 8899
GLEN CROSSING ROAD PHASE 2
GLEN CARBON, ILLINOIS
SECTION No. 03-00026-00-RP

REVISIONS				SCALE: N.T.S.				
NO.	DATE	BY	REMARKS					
				DSN. BY:	BFK	DATE:	12/13/06	SHEET 55
				DWN. BY:	JJB	DATE:	12/13/06	
				CHK'D:	BFK	DATE:	12/13/06	
DWG. NO.				JOB NO.	E070614B	DGN. NAME:	MISC.DTL52	OF 81 SHTS