CONTRACT NO. 98985

F.A.P. RTE.	SECTION	COUNTY	TOTAL SHEETS	SHEET NO.
331	*	JACKSON	23	7
STA. _____ TO STA. _____				
FED. ROAD DIST. NO. _	ILLINOIS	FED. AID PROJECT		

* (12-3)RS-2,(4-5)RS-3

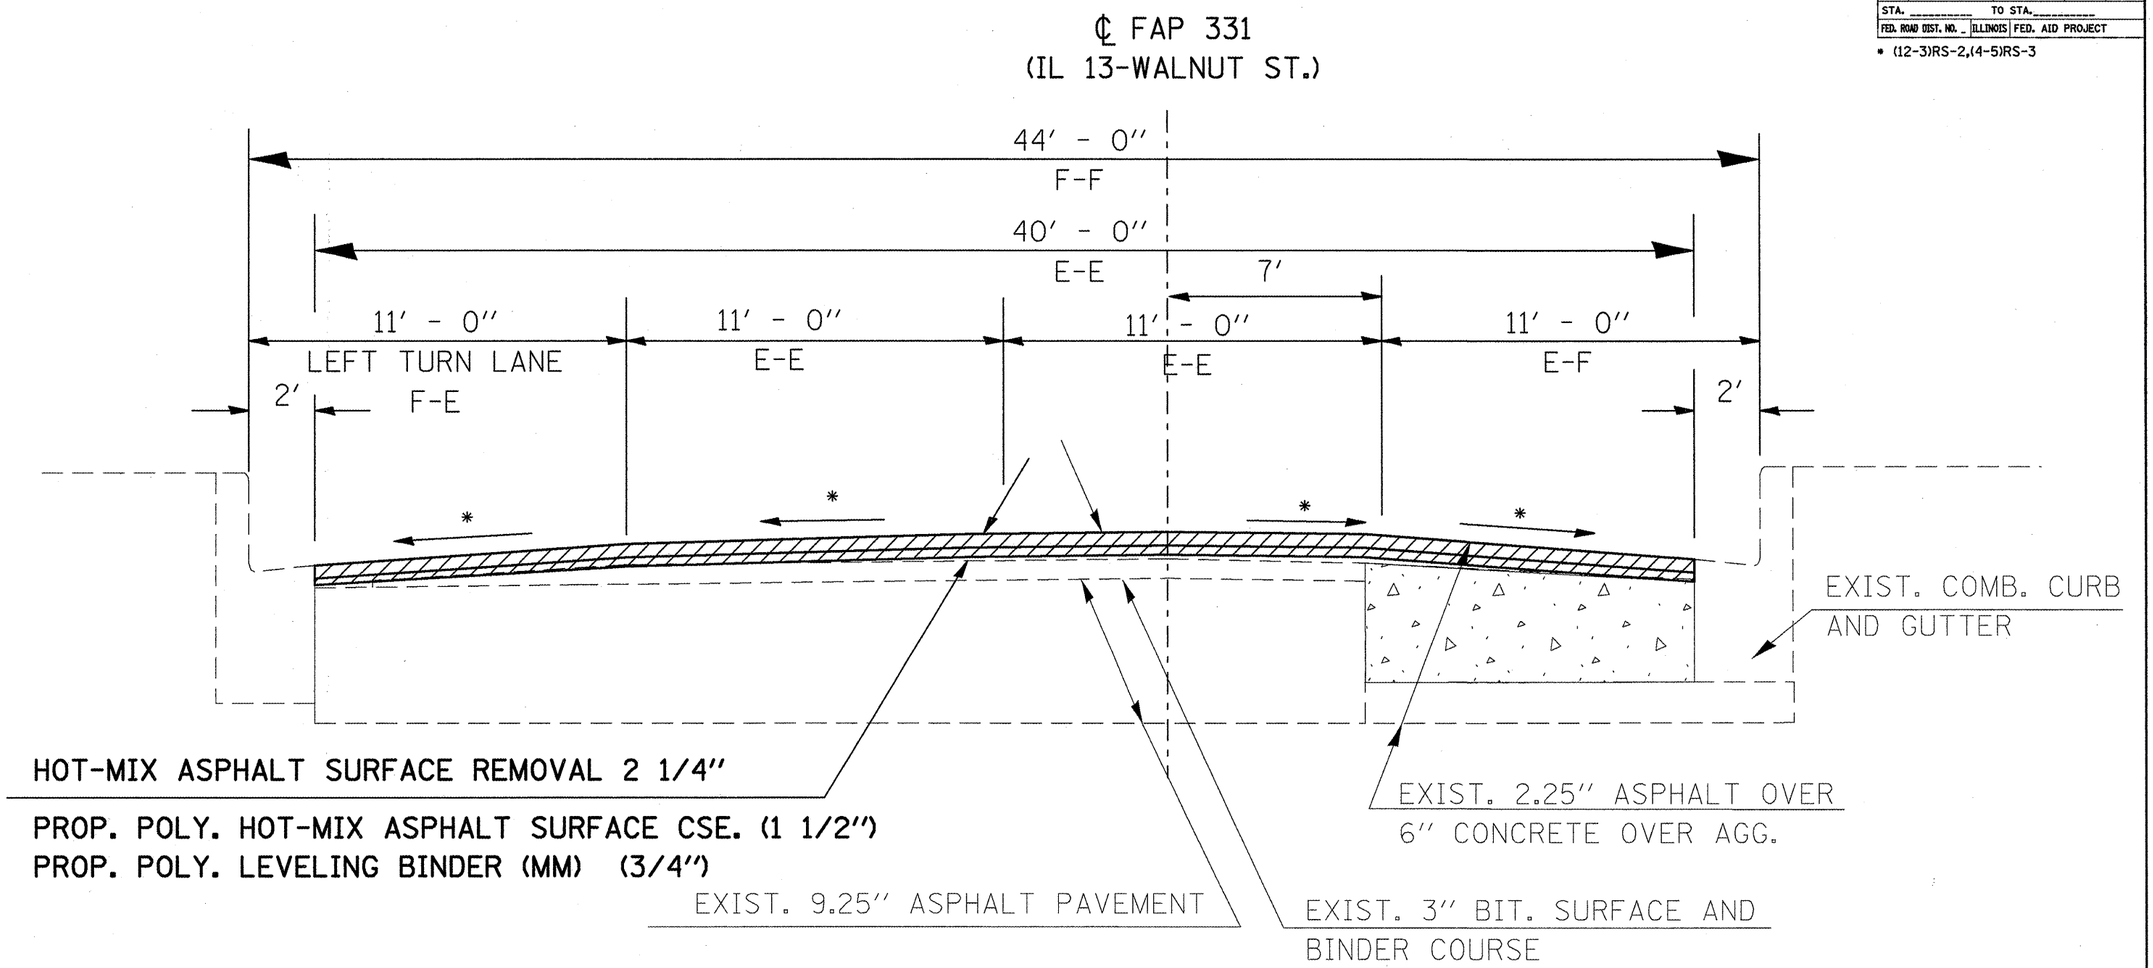

* MATCH EX. SLOPE

TO BE USED:
STA. 127+69.67 (UNIVERSITY AVE.) TO STA. 134+52 (RR XING BUTT JT.)
RAILROAD OMITTED FROM STA. 134+52 TO STA. 134+91

PLOT DATE = 10/4/2000
FILE NAME = d:\hw.work\proj\d\recordbr\dms#32649\df984498plu32
PLOT SCALE = 185.5824 ' / IN.
USER NAME = recordbr

TYPICAL SECTION – STA. 127+69.67 TO STA. 134+52