CONTRACT NO. 98385

F.A.P. RTE.	SECTION	COUNTY	TOTAL SHEETS	SHEET NO.
331	_____*	JACKSON	23	21
STA. _____		TO STA. _____		
FED. ROAD DIST. NO. _	ILLINOIS	FED. AID PROJECT		

* (12-3)RS-2,(4-5)RS-3

BUTT JOINT DETAIL
AT CANADIAN NATIONAL/ILLINOIS CENTRAL
RAILROAD CROSSING
STA. 134+52 TO STA. 134+91

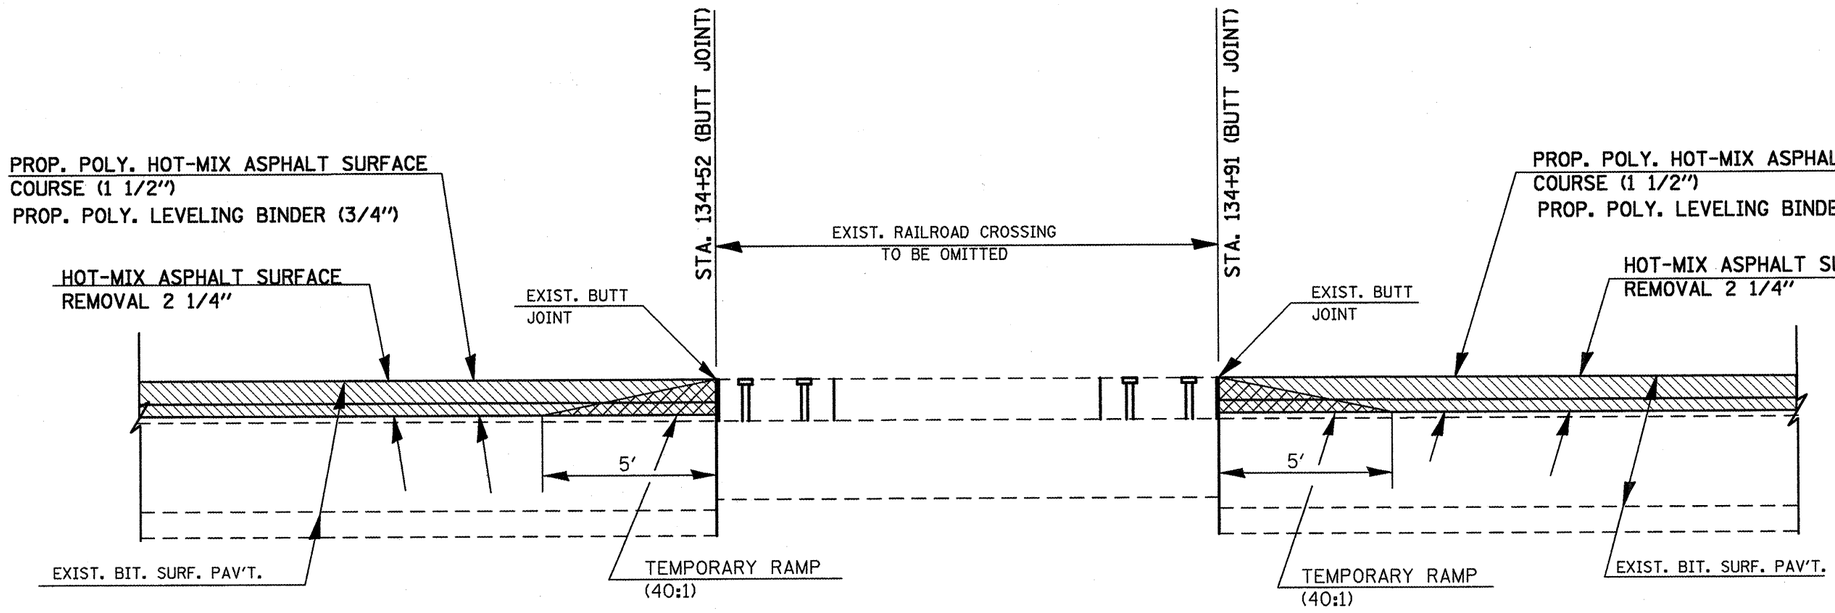

PLOT DATE = 12/4/2009
FILE NAME = d:\projects\jacksonco-dot\desk\38540\d38540plan32
PLOT SCALE = 185.8824 ' / IN.
USER NAME = mcconnell

BUTT JOINT DETAIL AT RAILROAD CROSSING STA. 134+52 TO STA. 134+91