


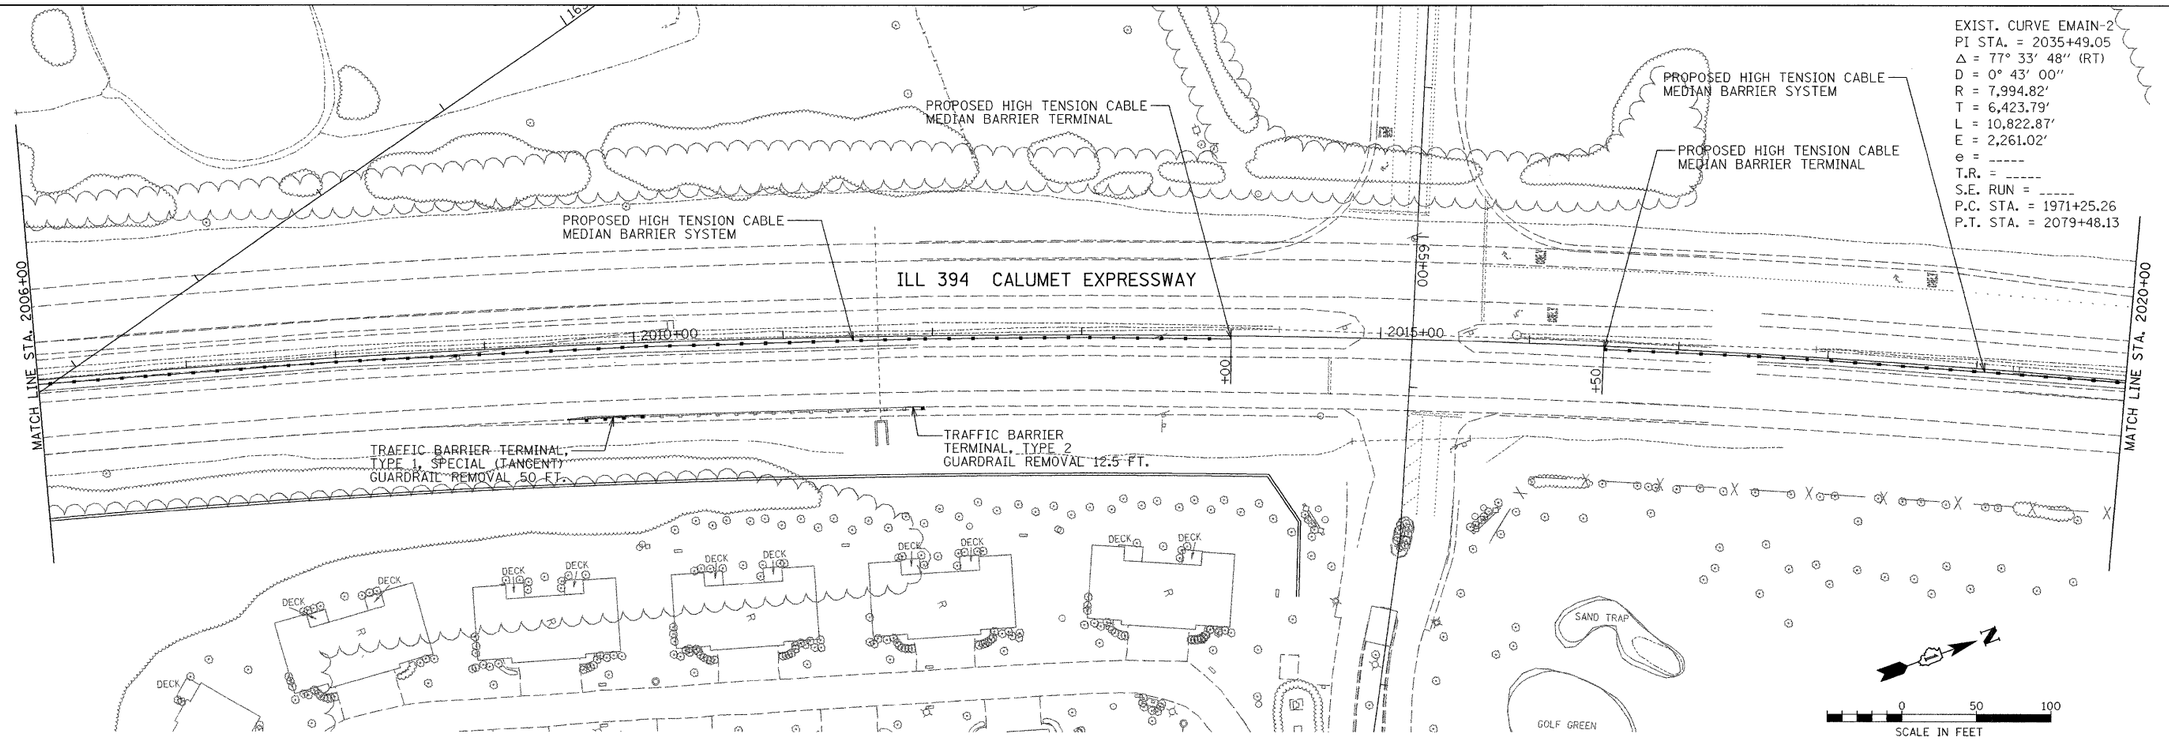


| | | | |
|---|---|---|---|
| FILE NAME = ®FILE1® | USER NAME = _USER_ | DESIGNED - | REVISED - |
| | | DRAWN - | REVISED - |
| | PLOT SCALE = 50.0000 ′ / IN. | CHECKED - | REVISED - |
| | PLOT DATE = 1/2/2008 | DATE - | REVISED - |

**STATE OF ILLINOIS**
**DEPARTMENT OF TRANSPORTATION**

**EXISTING AND PROPOSED ROADWAY PLAN**

SCALE: 1″ = 50′ | SHEET NO. OF SHEETS | STA. | TO STA.
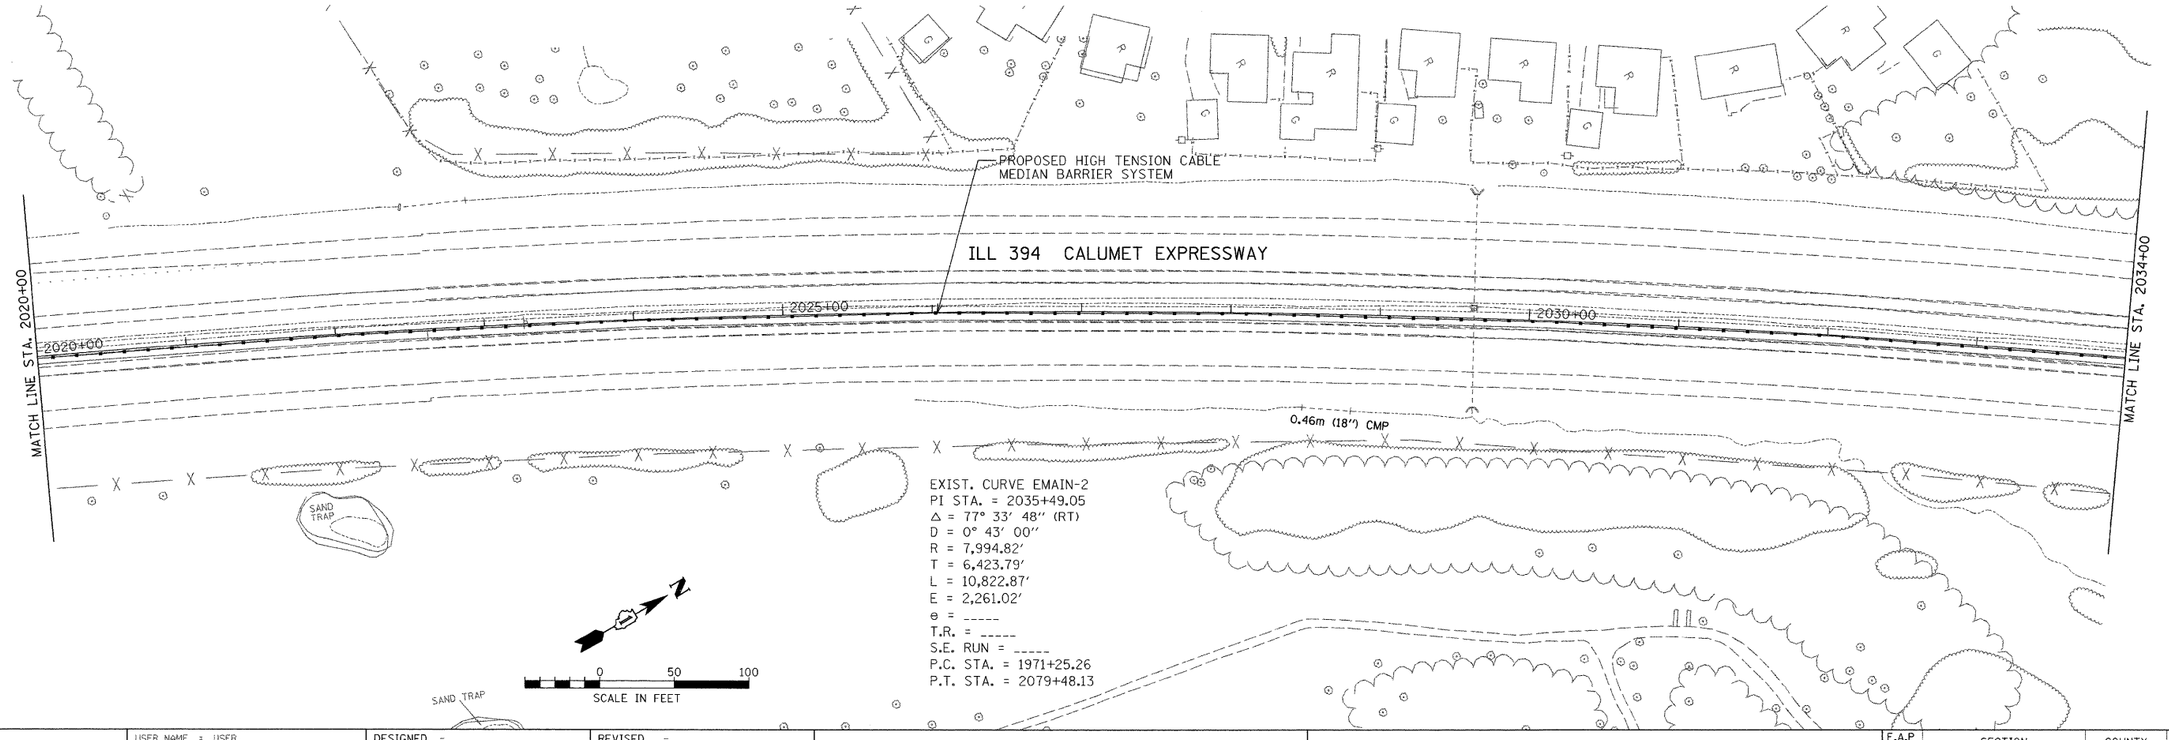
| F.A.P RTE. | SECTION | COUNTY | TOTAL SHEETS | SHEET NO. |
|---|---|---|---|---|
| 332 | 2007-044 I | WILL & COOK | 53 | 7 |
| | | CONTRACT NO. 60D34 | | |
| FED. ROAD DIST. NO. | ILLINOIS | FED. AID PROJECT | | |

H:\Jobs2006\20063028-32\CAD\IDOT_Trans\dgn\00\ILL394_Plan02.dgn
1/2/2008 11:02:02 AM