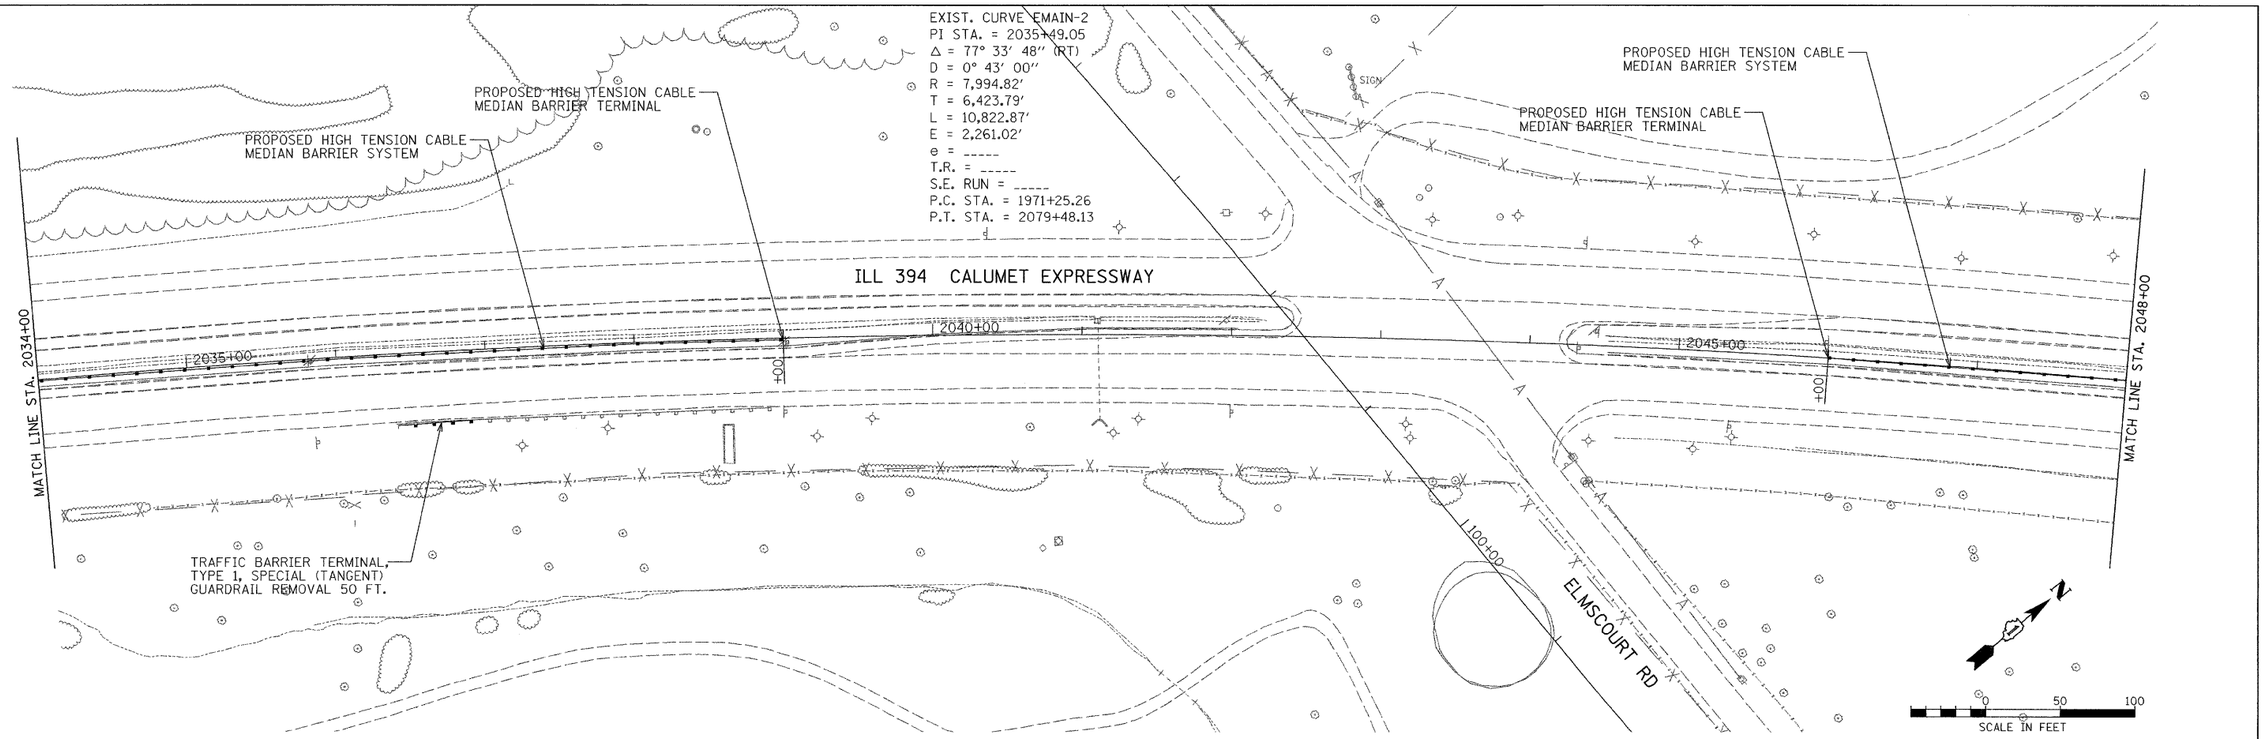

h:\Jobs2006\20063028-32\CADD\IDOT_Trans\dgn\00ILL394_Plan03.dgn
1/2/2008 11:02:34 AM

FILE NAME = ®FILEL®	USER NAME = _USER_	DESIGNED -	REVISED -
		DRAWN -	REVISED -
	PLOT SCALE = 50.0000 ' / IN.	CHECKED -	REVISED -
	PLOT DATE = 1/2/2008	DATE -	REVISED -

STATE OF ILLINOIS
DEPARTMENT OF TRANSPORTATION

EXISTING AND PROPOSED ROADWAY PLAN

SCALE: 1" = 50' | SHEET NO. OF SHEETS | STA. TO STA.

F.A.P RTE.	SECTION	COUNTY	TOTAL SHEETS	SHEET NO.
332	2007-044 I	WILL & COOK	53	8
		CONTRACT NO. 60D34		
FED. ROAD DIST. NO.	ILLINOIS	FED. AID PROJECT		