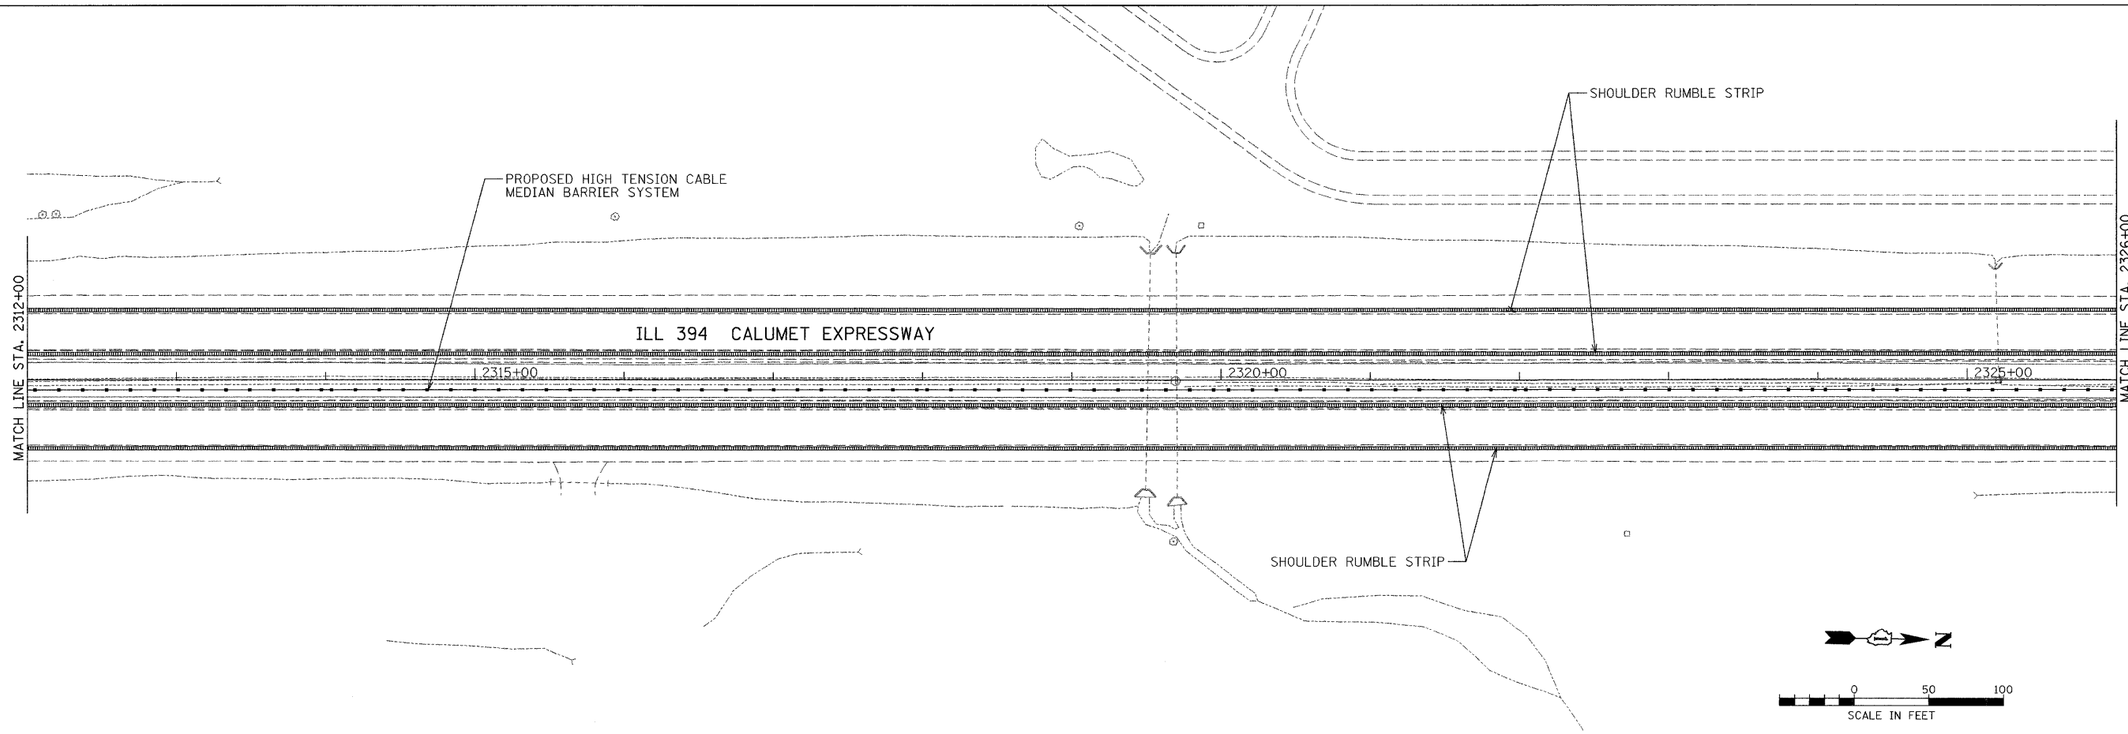

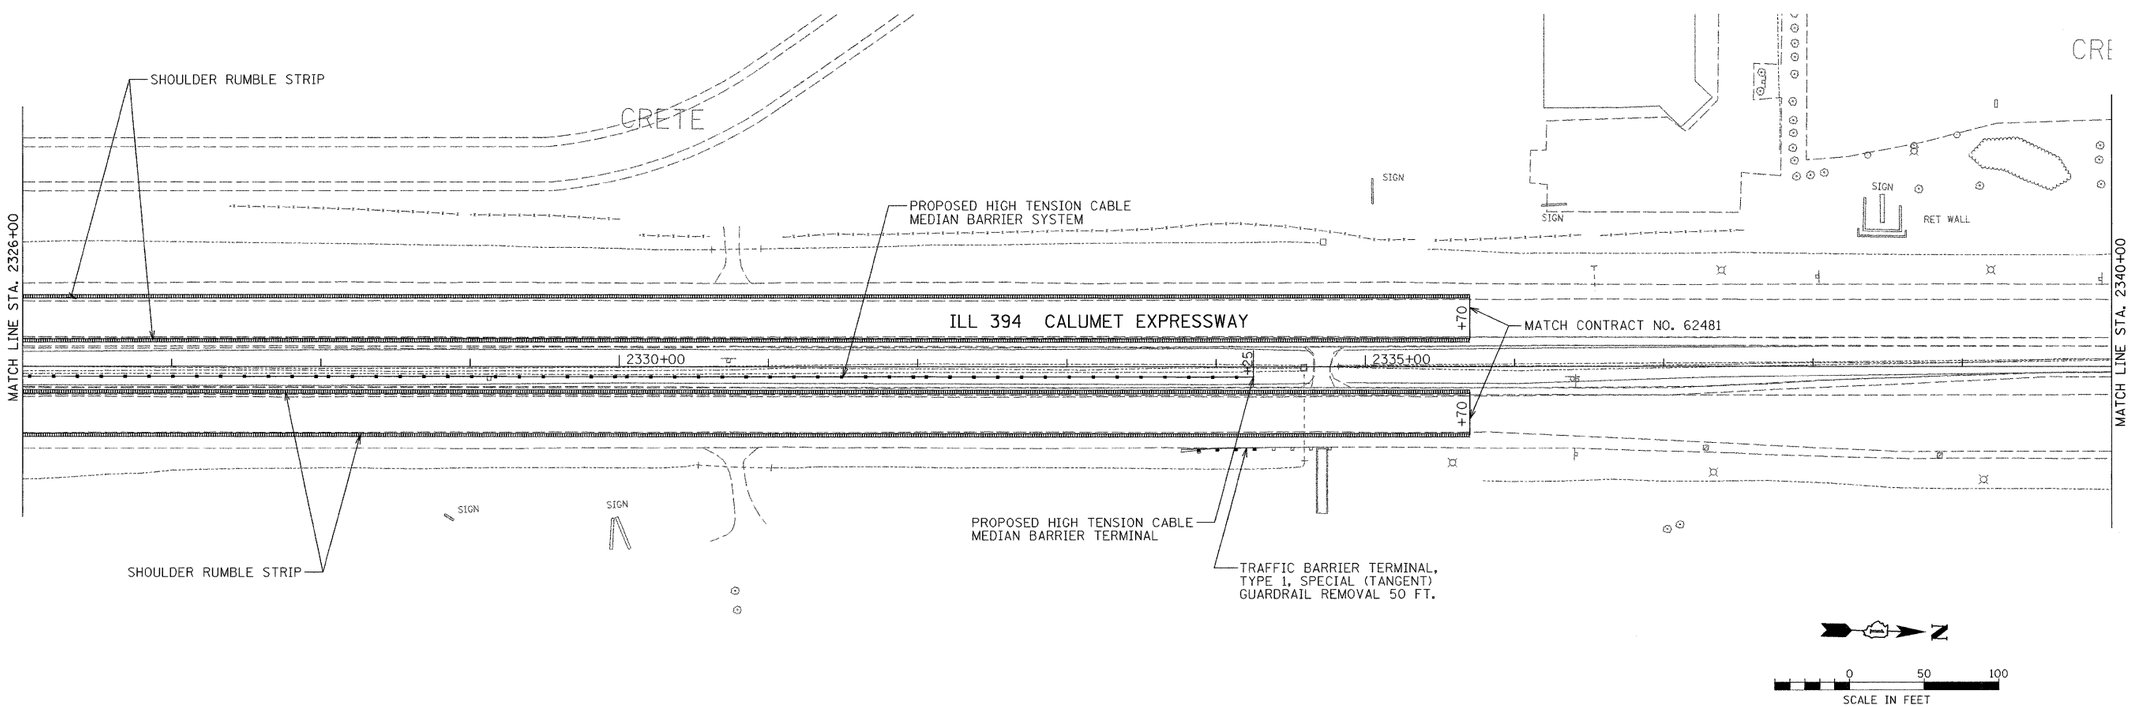

FILE NAME =	USER NAME = _USER_	DESIGNED -	REVISED -	STATE OF ILLINOIS DEPARTMENT OF TRANSPORTATION	EXISTING AND PROPOSED ROADWAY PLAN	F.A.P RTE.	SECTION	COUNTY	TOTAL SHEETS / SHEET NO.
$FILEL$		DRAWN -	REVISED -			332	2007-044 I	WILL & COOK	53 / 18
	PLOT SCALE = 50.0000 ' / IN.	CHECKED -	REVISED -					CONTRACT NO. 60D34	
	PLOT DATE = 1/2/2008	DATE -	REVISED -		SCALE: 1" = 50' SHEET NO. OF SHEETS STA. TO STA.	FED. ROAD DIST. NO.	ILLINOIS	FED. AID PROJECT	

P:\Jobs2006\20063028-32\CAD\IDOT_Trans\dgn\00\ILL394_Plan13.dgn
1/2/2008 10:28:10 AM