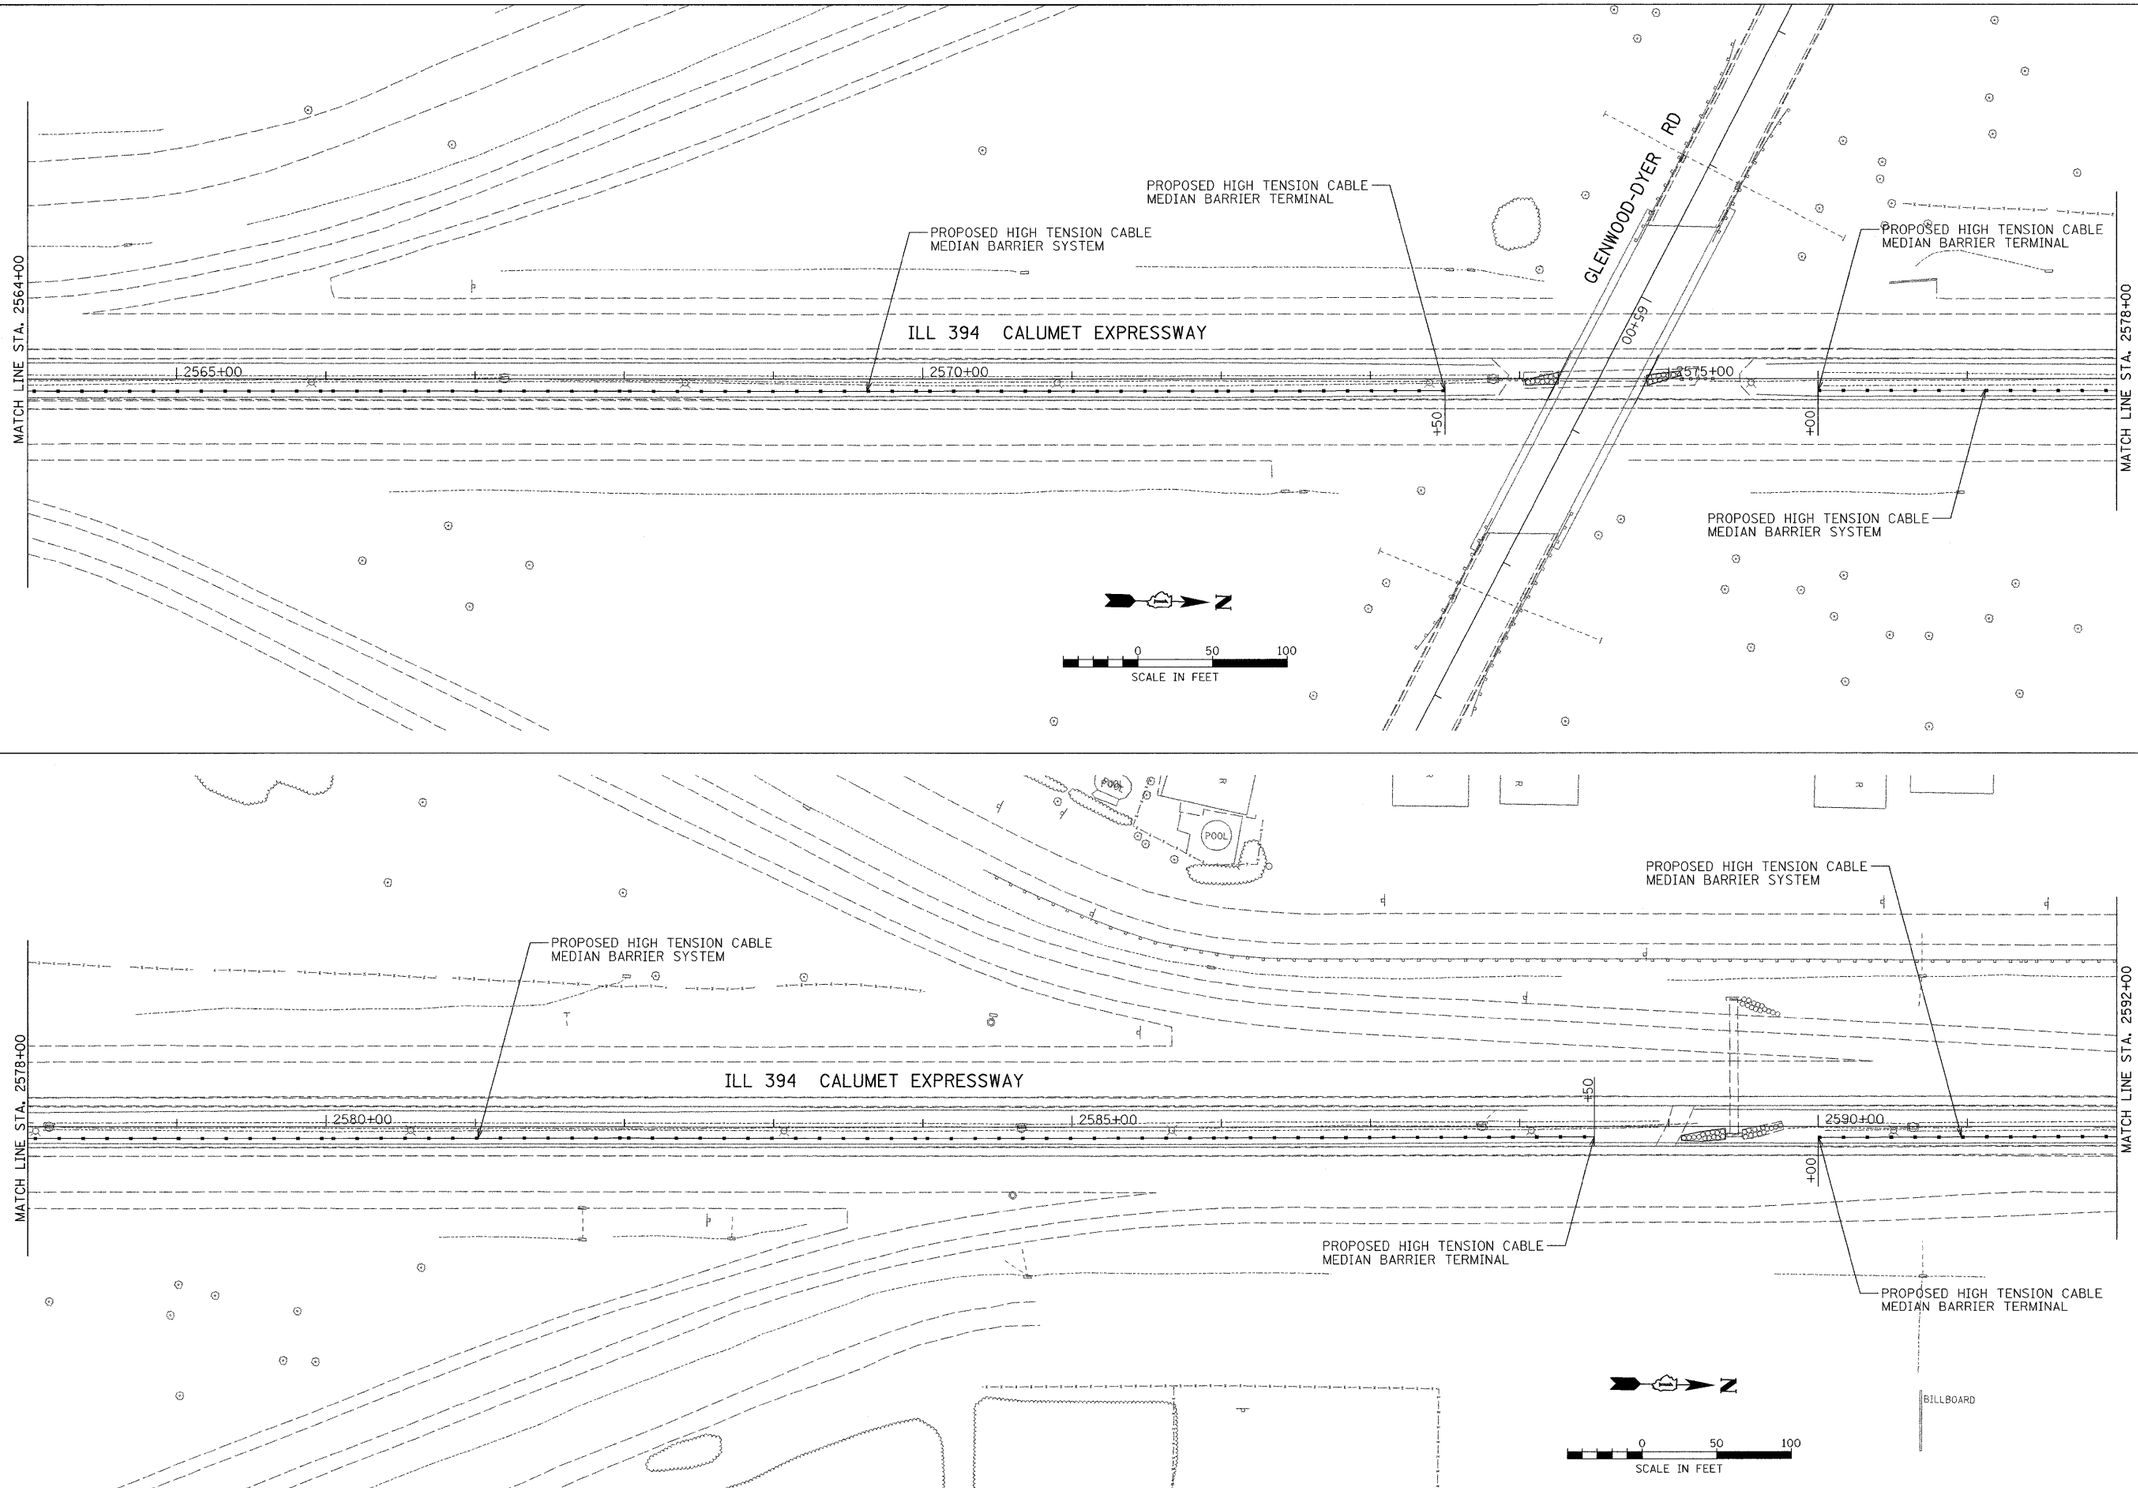

FILE NAME =	USER NAME = _USER_	DESIGNED -	REVISED -	STATE OF ILLINOIS DEPARTMENT OF TRANSPORTATION	EXISTING AND PROPOSED ROADWAY PLAN
$FILEL$		DRAWN -	REVISED -		SCALE: 1" = 50' SHEET NO. OF SHEETS STA. TO STA.
	PLOT SCALE = 50.0000 ' / IN.	CHECKED -	REVISED -		
	PLOT DATE = 1/2/2008	DATE -	REVISED -		

F.A.P RTE.	SECTION	COUNTY	TOTAL SHEETS	SHEET NO.
332	2007-044 I	WILL & COOK	53	27
		CONTRACT NO. 60D34		
FED. ROAD DIST. NO.	ILLINOIS	FED. AID PROJECT		

P:\Jobs2006\2006328-32\CAD\IDOT_Trans\dgn\00\ILL394_Plan22.dgn
1/2/2008 8:17:23 AM