*REF-edrn2

CONTRACT NO. 62910

F.A.S. RTE.	SECTION	COUNTY	TOTAL SHEETS	SHEET NO.
2320	113X-N	WILL	133	54
STA.	TO STA.			
FED. ROAD DIST. NO.	ILLINOIS	FED. AID PROJECT		

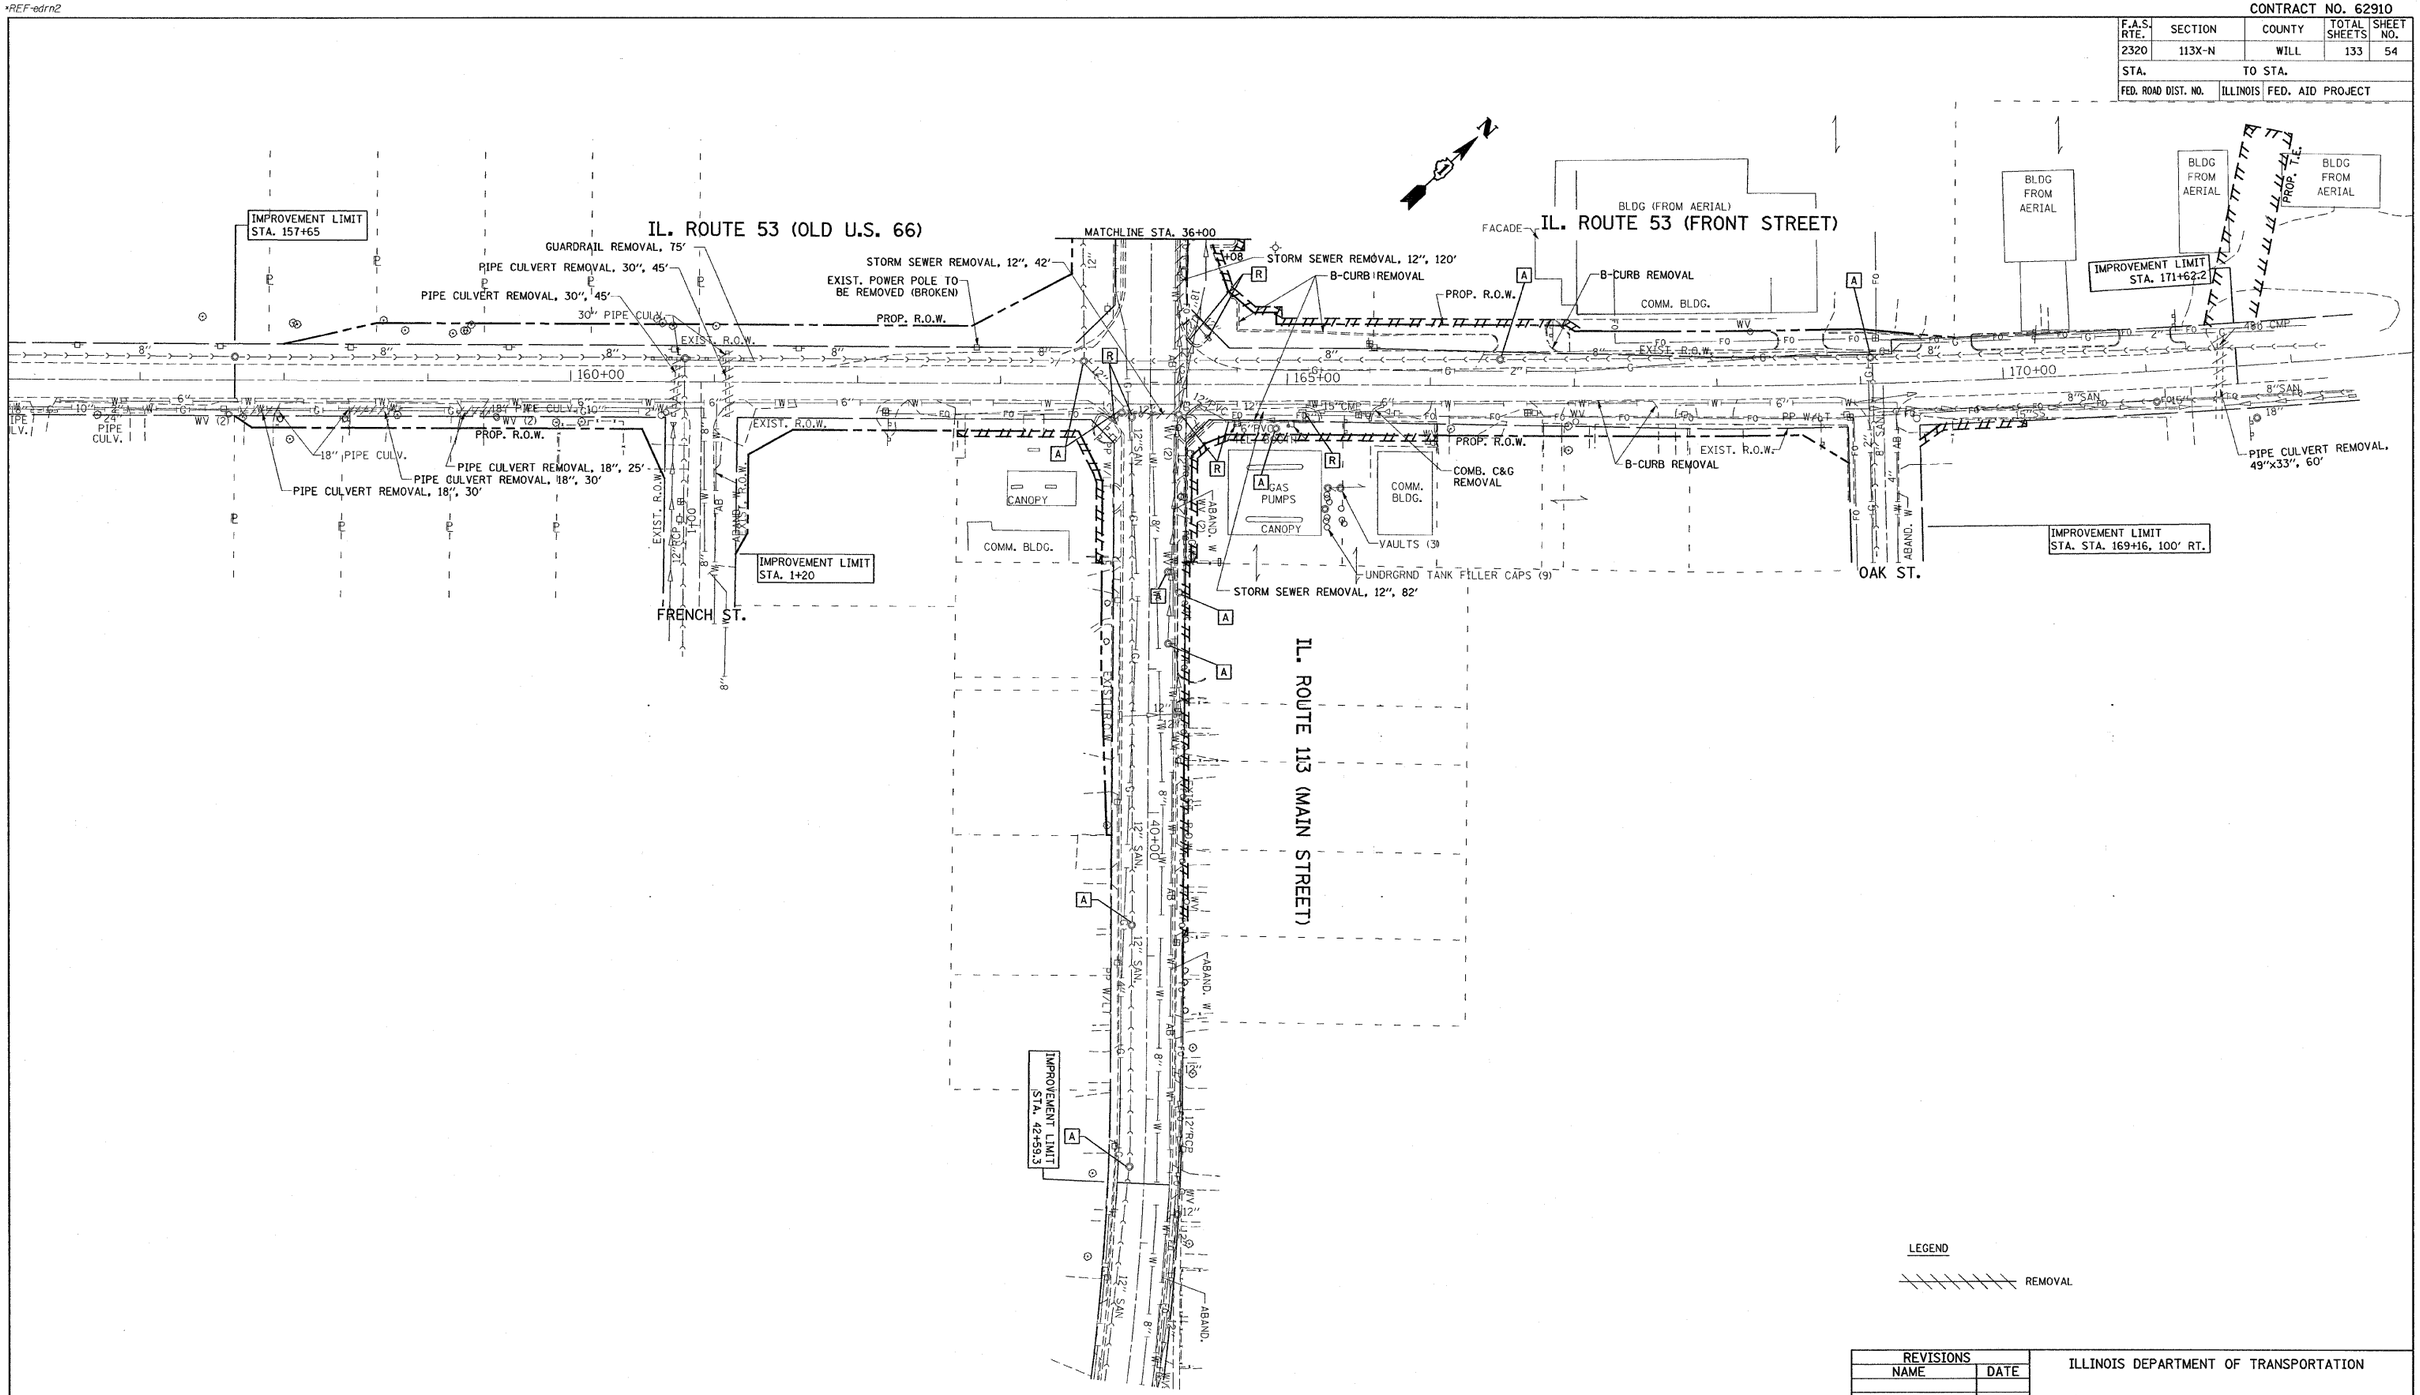

LEGEND

REMOVAL

REVISIONS NAME	DATE

ILLINOIS DEPARTMENT OF TRANSPORTATION

EXISTING DRAINAGE AND UTILITIES PLAN IL. 113 (IL. 129 TO IL. 53)

SCALE: 1"=50'

DATE= 9/14/2007

DRAWN BY

CHECKED BY

PLOT DATE = 9/14/2007
FILE NAME = c:\projects\01894\sh_drain.dgn
PLOT SCALE = 50.000 '/ IN.
USER NAME = gaglianobt