CONTRACT NO.

F.A.S RTE.	SECTION	COUNTY	TOTAL SHEETS	SHEET NO.
2320	113X-N	Will	133	63
STA.		TO STA.		
FED. ROAD DIST. NO.	ILLINOIS	FED. AID PROJECT		

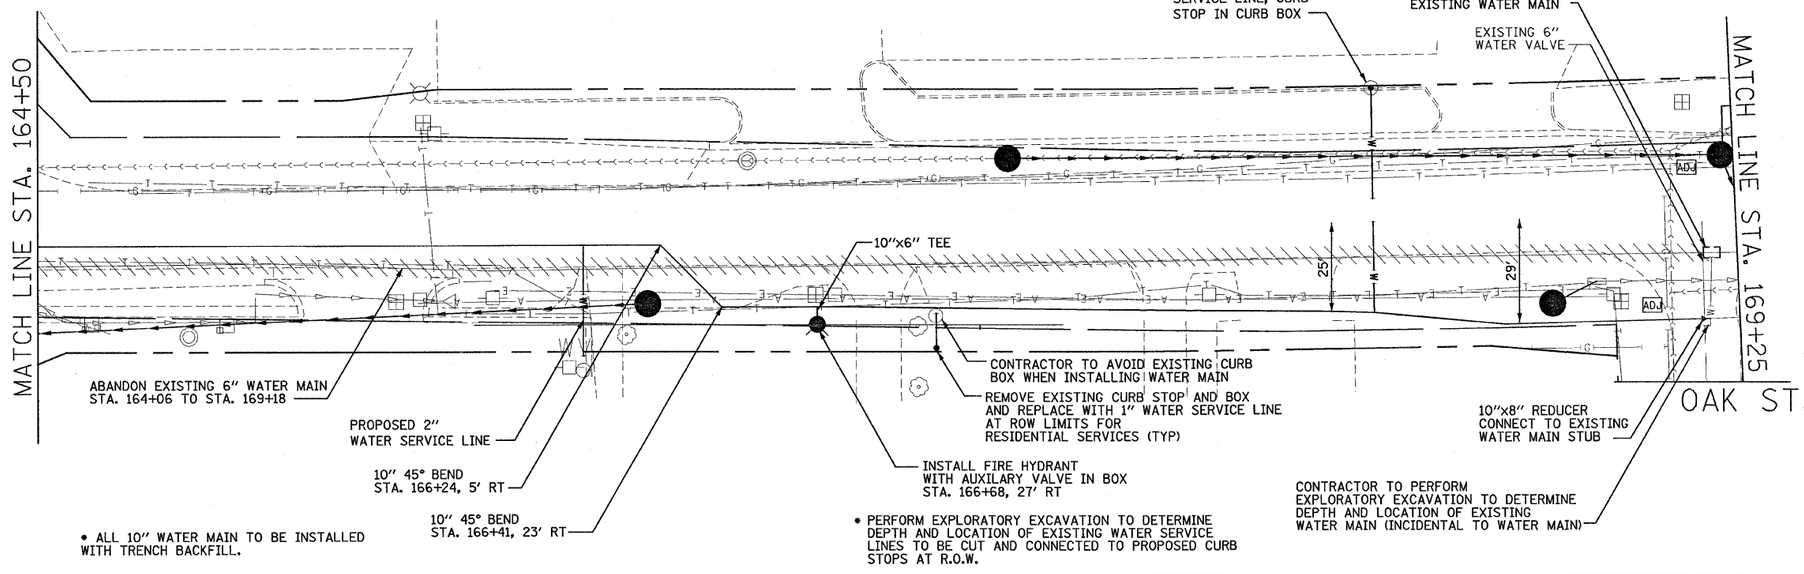

LEGEND

- VALVE VAULT
- WATER VALVE
- FIRE HYDRANT
- WATER MAIN
- WATER MAIN IN STEEL CASING
- PLUG AND STUB OF WATER MAIN
- CURB REMOVAL
- ADJUST MATER VALVE OR MANHOLE
- BORE AND JACK OF WATER MAIN
- BORE AND JACK PUSH OR RECEIVING TRENCH

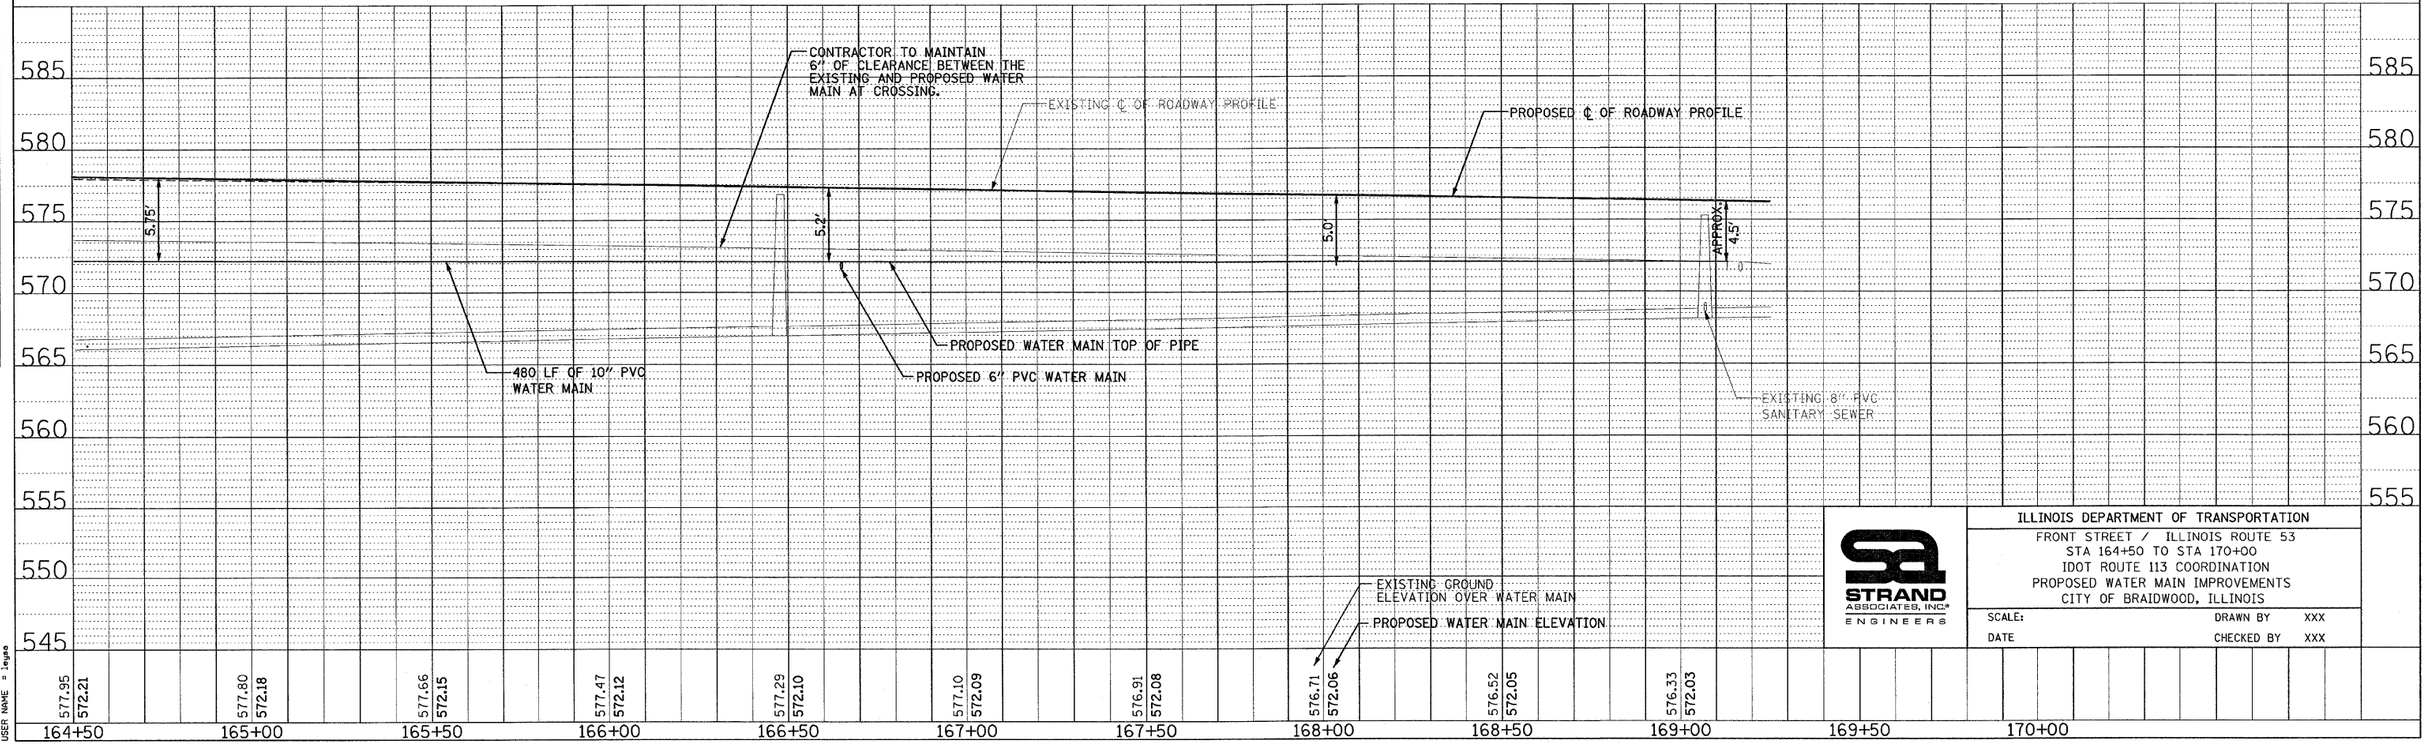

STRAND ASSOCIATES, INC. ENGINEERS

ILLINOIS DEPARTMENT OF TRANSPORTATION
FRONT STREET / ILLINOIS ROUTE 53
STA 164+50 TO STA 170+00
IDOT ROUTE 113 COORDINATION
PROPOSED WATER MAIN IMPROVEMENTS
CITY OF BRAIDWOOD, ILLINOIS

SCALE: DRAWN BY XXX
DATE CHECKED BY XXX

PLAN		BY	DATE
SURVEYED			
PLOTTED			
ALIGNMENT CHECKED			
RT. OF WAY CHECKED			
CADD FILE NAME			
NOTE BOOK			
NO.			

PROFILE		BY	DATE
SURVEYED			
PLOTTED			
GRADES CHECKED			
HYDRAULICS			
STRUCTURE NOTAYRS CHKD			
NOTE BOOK			
NO.			

PLOT DATE = 3/2/2007
FILE NAME = M:\Kenosha\D. 113\Front IDOT R2.dgn
PLOT SCALE = 20.0000 / IN.
USER NAME = leyva

\\Kenosha\D. 113\Front IDOT R2.dgn 3/2/2007 4:56:20 PM User=leyva