CONTRACT NO.

F.A.S RTE.	SECTION	COUNTY	TOTAL SHEETS	SHEET NO.
2320	113X-N	Will	133	65
STA.		TO STA.		
FED. ROAD DIST. NO.	ILLINOIS	FED. AID PROJECT		

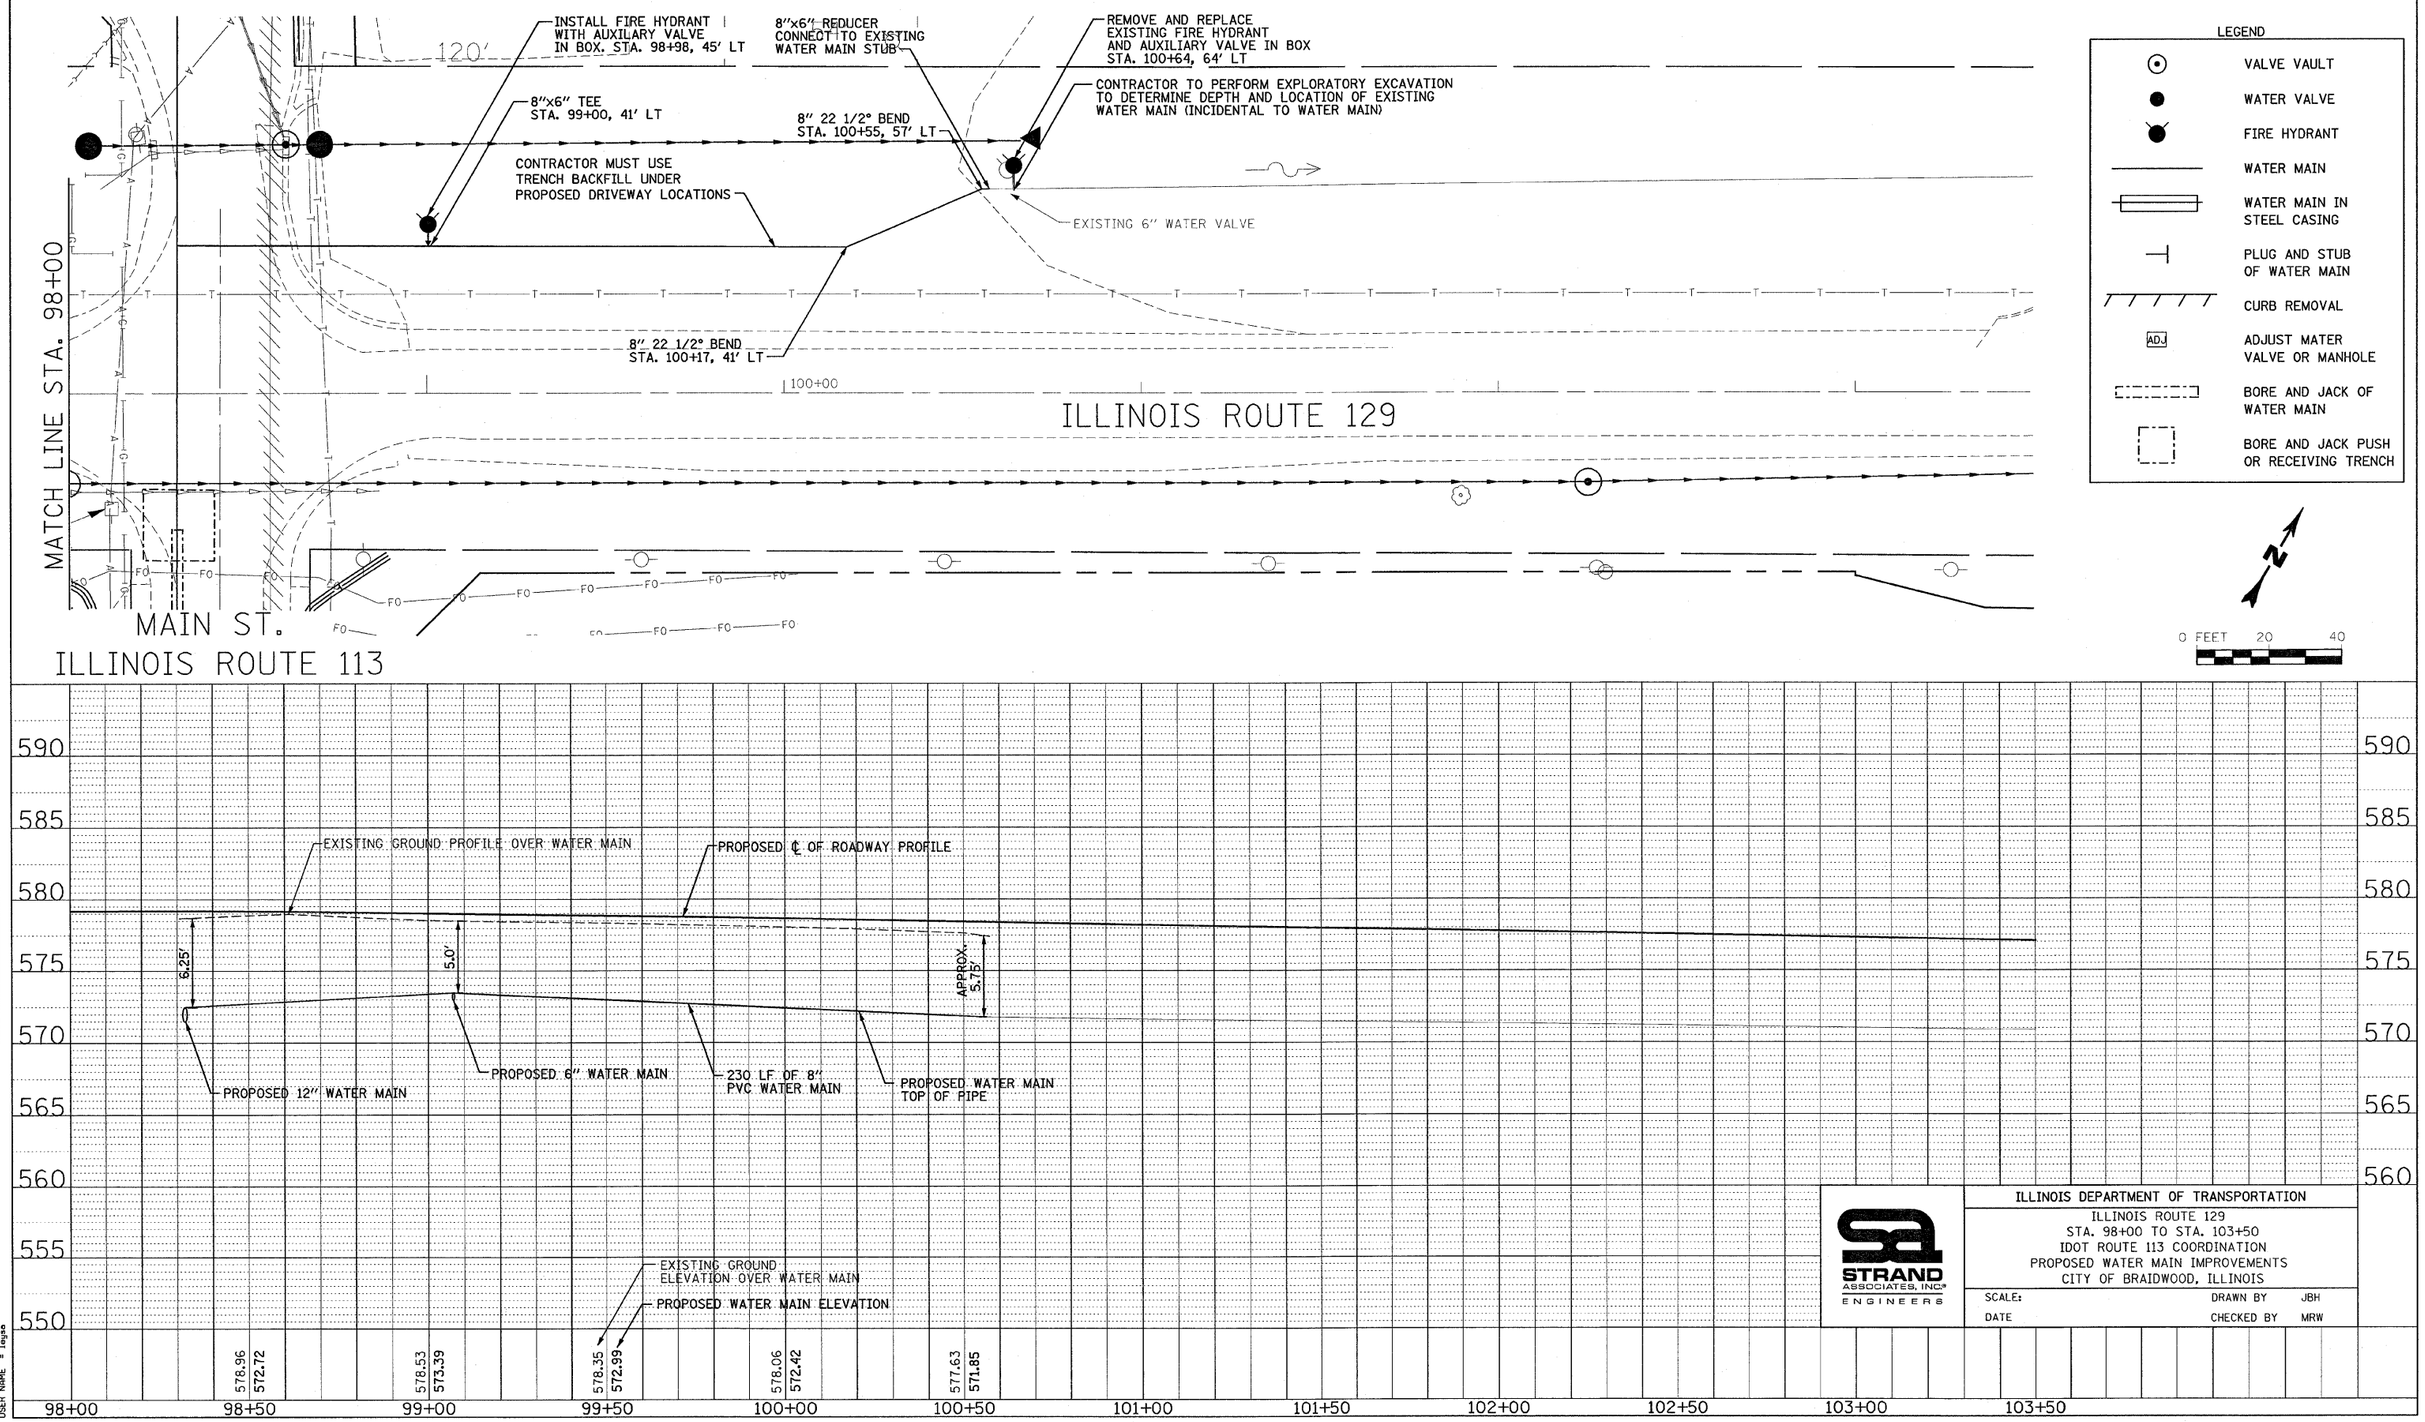

STRAND ASSOCIATES, INC.® ENGINEERS

ILLINOIS DEPARTMENT OF TRANSPORTATION
ILLINOIS ROUTE 129
STA. 98+00 TO STA. 103+50
IDOT ROUTE 113 COORDINATION
PROPOSED WATER MAIN IMPROVEMENTS
CITY OF BRAIDWOOD, ILLINOIS

SCALE: DRAWN BY JBH
DATE CHECKED BY MRW

PLAN: NOTE BOOK NO. ___ SURVEYED PLOTTED ALIGNMENT CHECKED RT. OF WAY CHECKED CADD FILE NAME BY DATE

PROFILE: NOTE BOOK NO. ___ SURVEYED PLOTTED GRADES CHECKED B.M. NOTED STRUCTURE NOTATNS CHKD BY DATE

PLOT DATE = 3/2/2007
FILE NAME = W:\email\IL 113\129 IDOT 01.dgn
PLOT SCALE = 20.0000 ' / IN.
USER NAME = leysa