PLOT DATE = 9/11/2007
FILE NAME = c:\pw_data\p101694\xs_1113_sht_m32
PLOT SCALE = 10.000 ' / IN.
USER NAME = hamdanah

ORIGINAL SURVEY		BY	DATE
NOTE BOOK	SURVEYED		
	PLOTTED		
NO.	TEMPLATE		
	AREAS		
	AREAS CHECKED		

FINAL SURVEY		BY	DATE
NOTE BOOK	SURVEYED		
	PLOTTED		
NO.	TEMPLATE		
	AREAS		
	AREAS CHECKED		

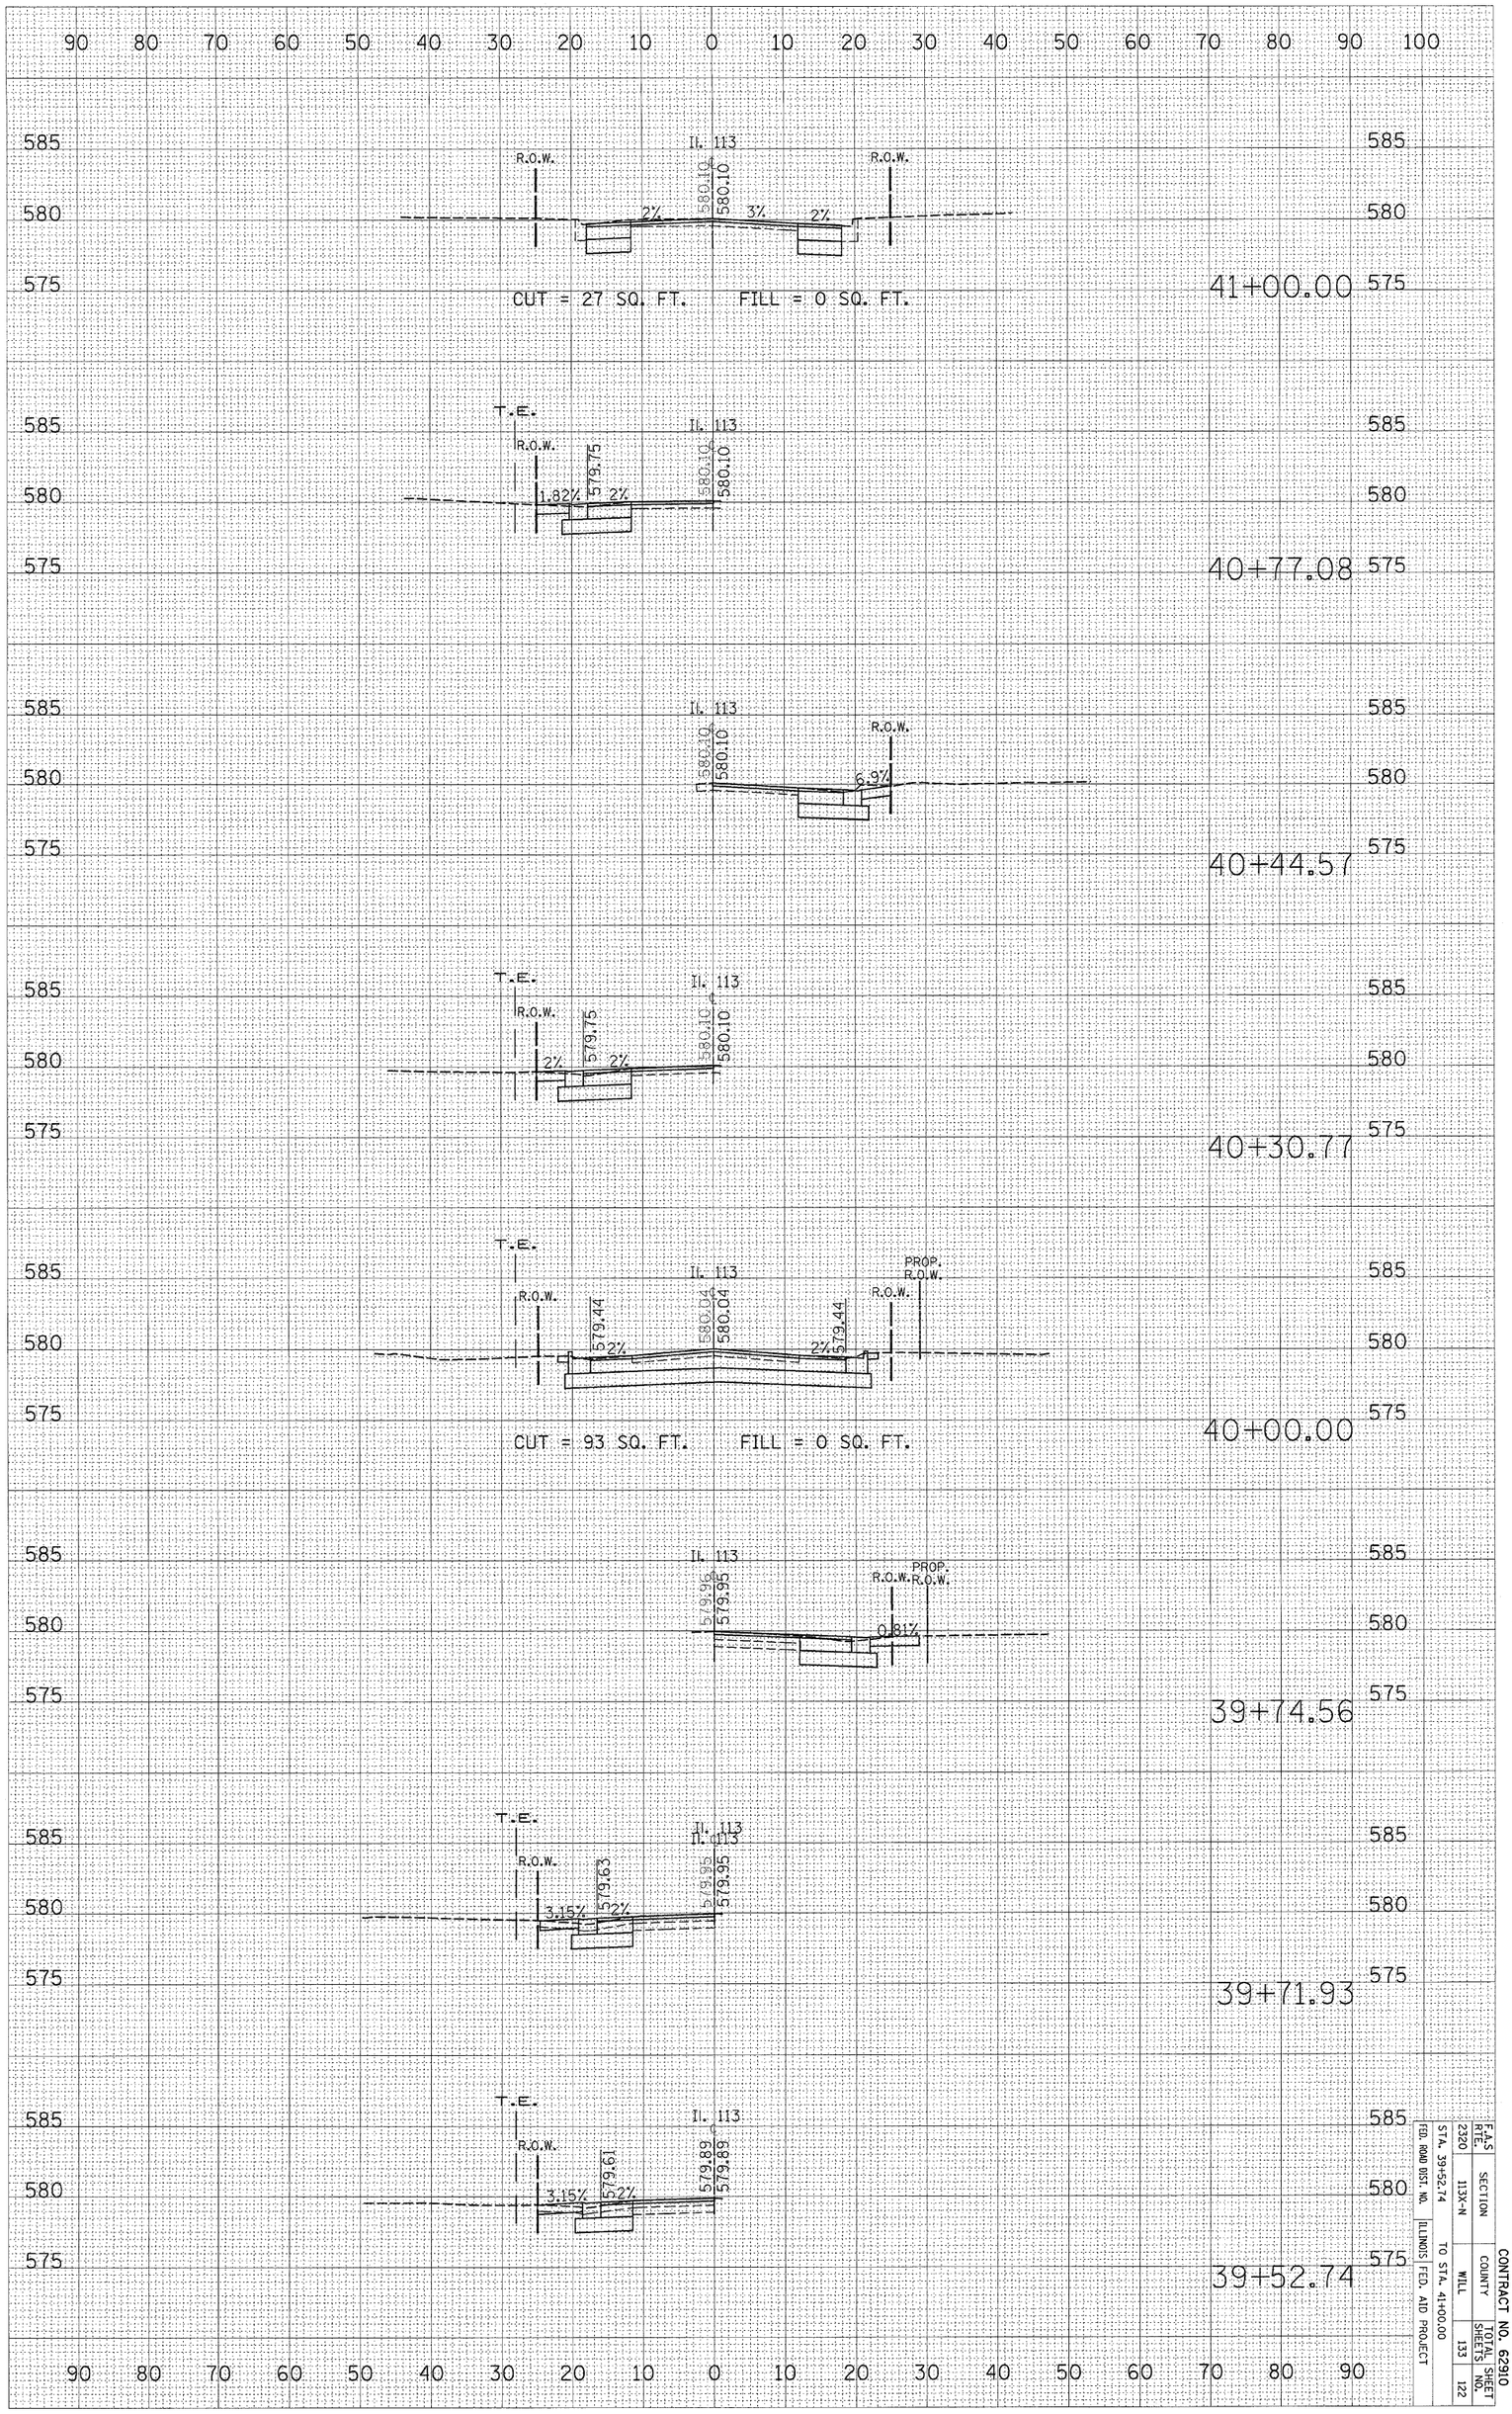

F.A.S. RTE.	SECTION	COUNTY	TOTAL SHEETS	SHEET NO.
2320	113X-N	WILL	133	122

FED. ROAD DIST. NO. | ILLINOIS | FED. AID PROJECT

STA. 39+52.74 TO STA. 41+00.00

CONTRACT NO. 62910