PLOT DATE = 9/11/2007
FILE NAME = c:\projects\p101694\xs_1153_sht.m32
PLOT SCALE = 10.000 ' / IN.
USER NAME = hamdanah

ORIGINAL SURVEY		BY	DATE
NOTE BOOK	SURVEYED		
	PLOTTED		
NO.	TEMPLATE		
	AREAS		
	AREAS CHECKED		

FINAL SURVEY		BY	DATE
NOTE BOOK	SURVEYED		
	PLOTTED		
NO.	TEMPLATE		
	AREAS		
	AREAS CHECKED		

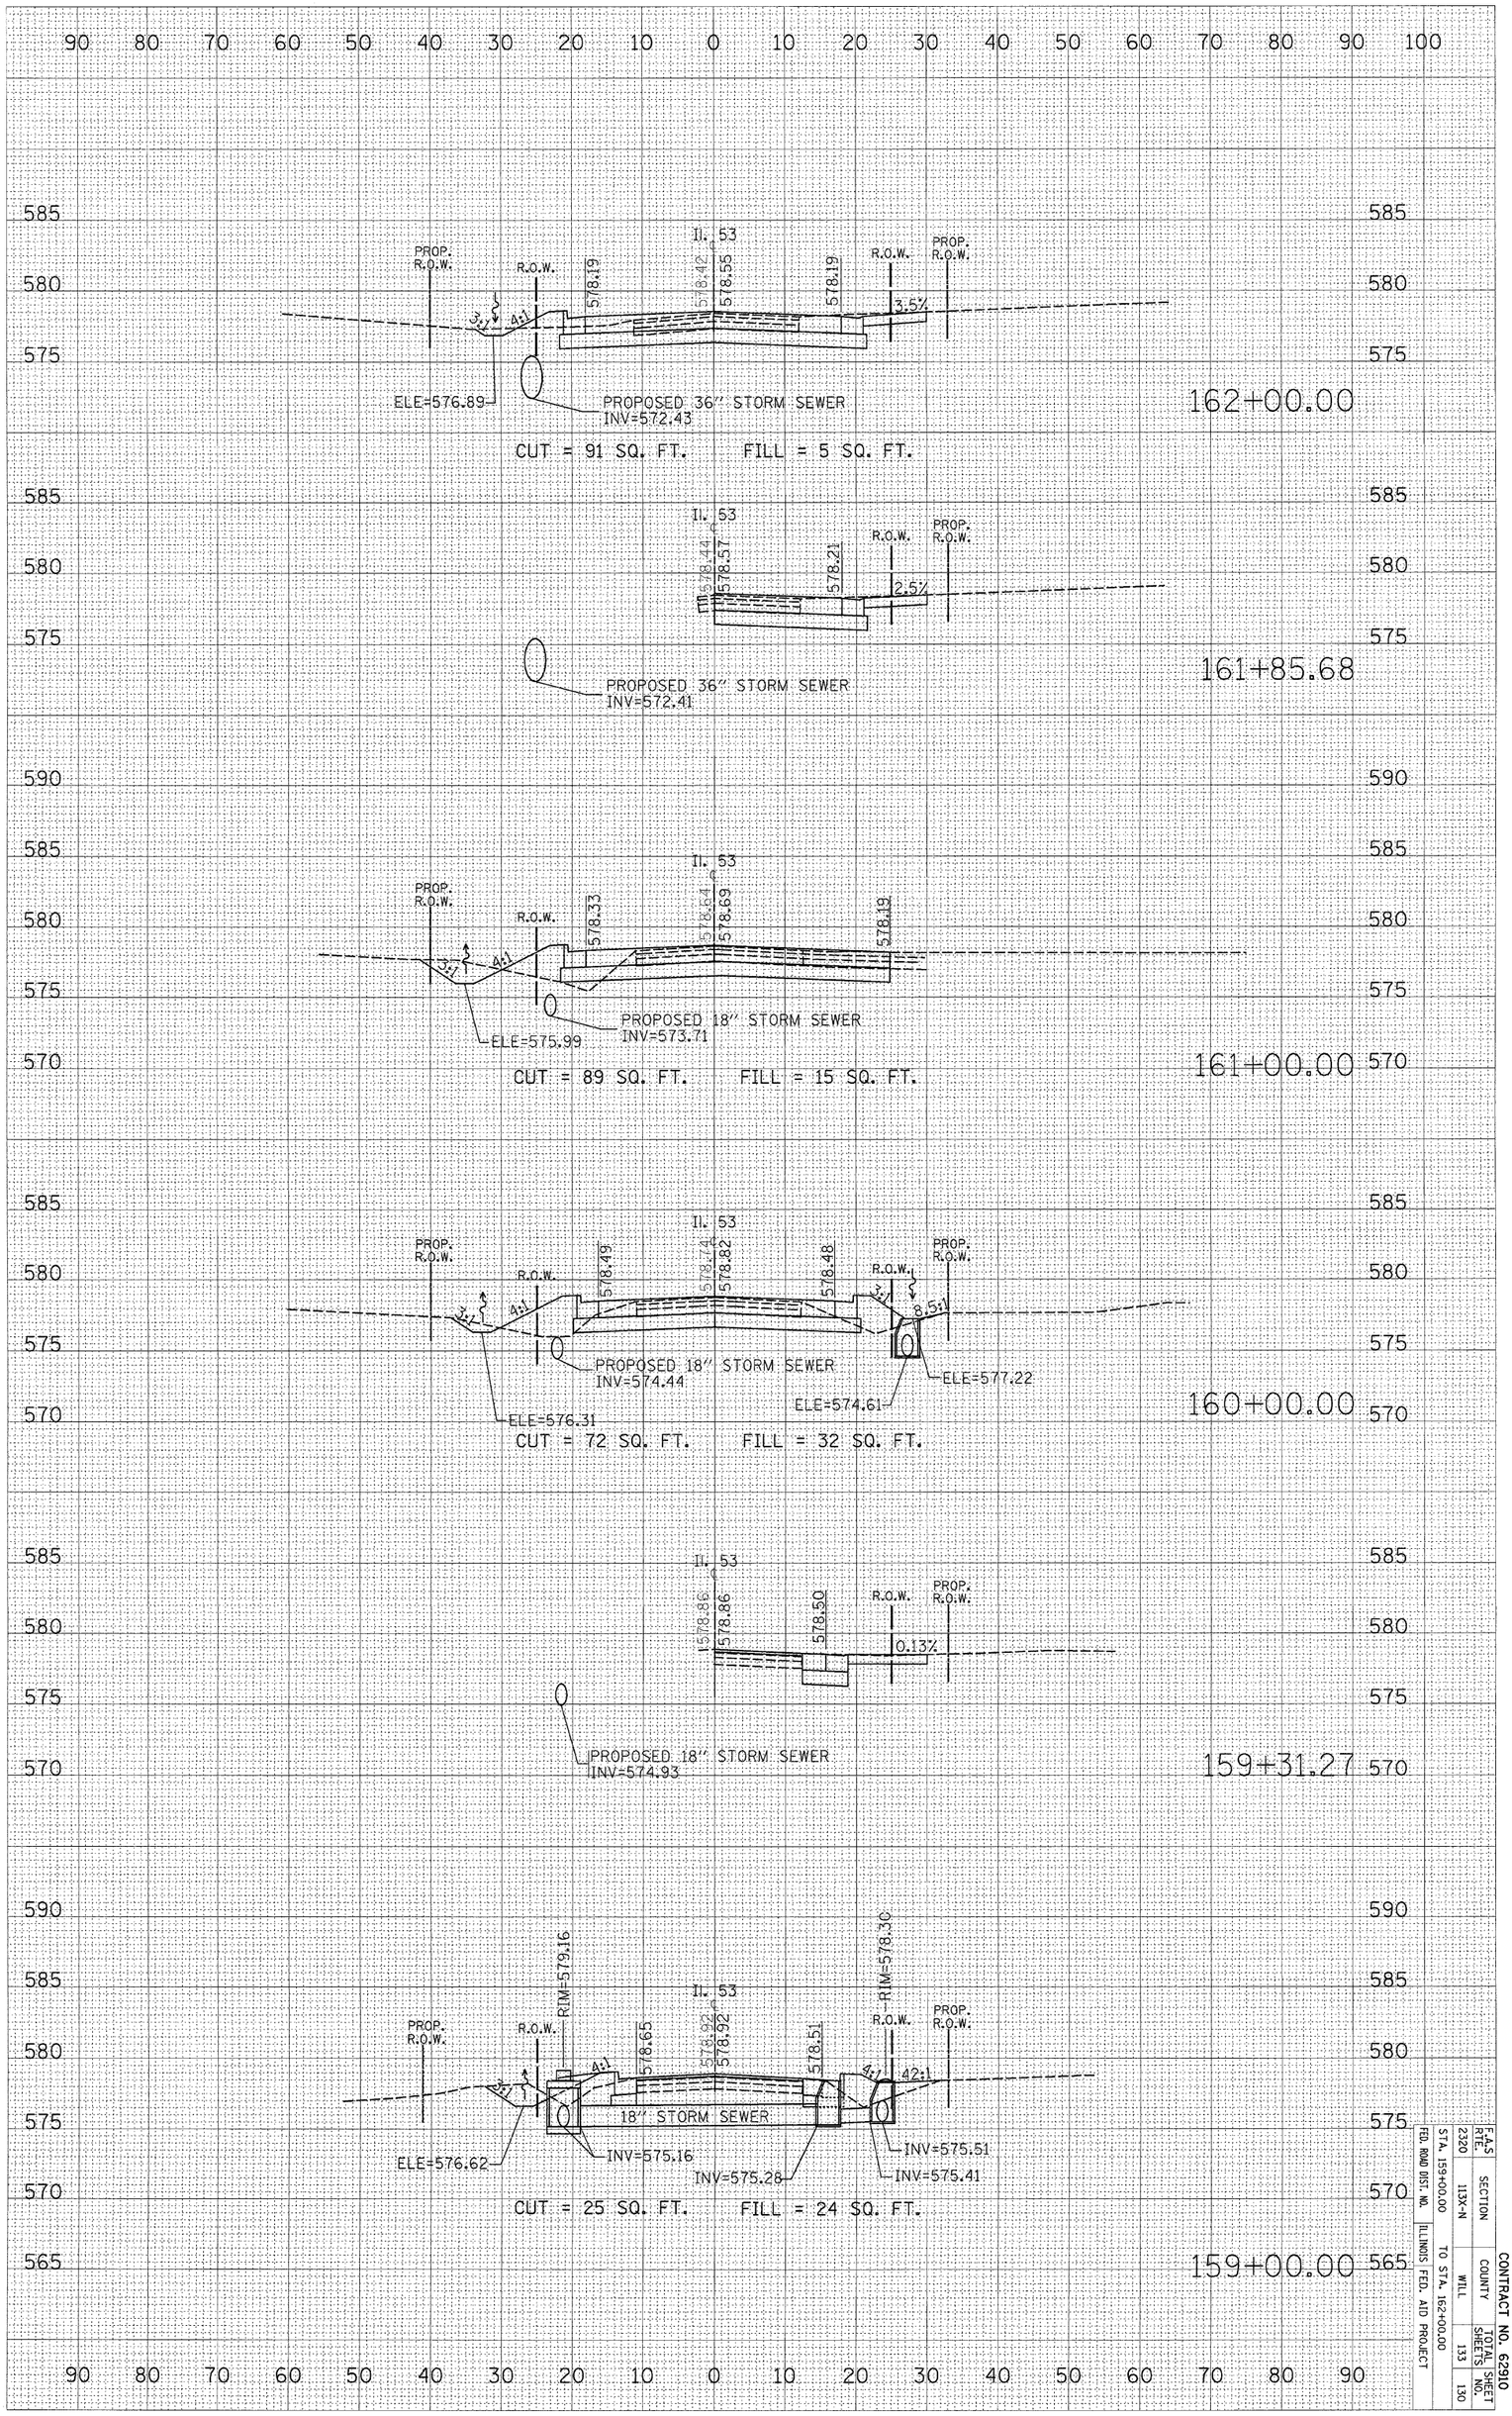

CONTRACT NO. 62810

FED. ROAD DIST. NO.	ILLINOIS	FED. AID PROJECT	F.A.S. RTE. 2320	SECTION 113X-N	TOTAL SHEETS 133	SHEET NO. 130
STA. 159+00.00	TO STA. 162+00.00			COUNTY WILL		