CONTRACT NO. 64B44

F.A.P RTE.	SECTION	COUNTY	TOTAL SHEETS	SHEET NO.
549	117 T	OGLE	86	34
STA.		TO STA.		
FED. ROAD DIST. NO.	ILLINOIS	FED. AID PROJECT		

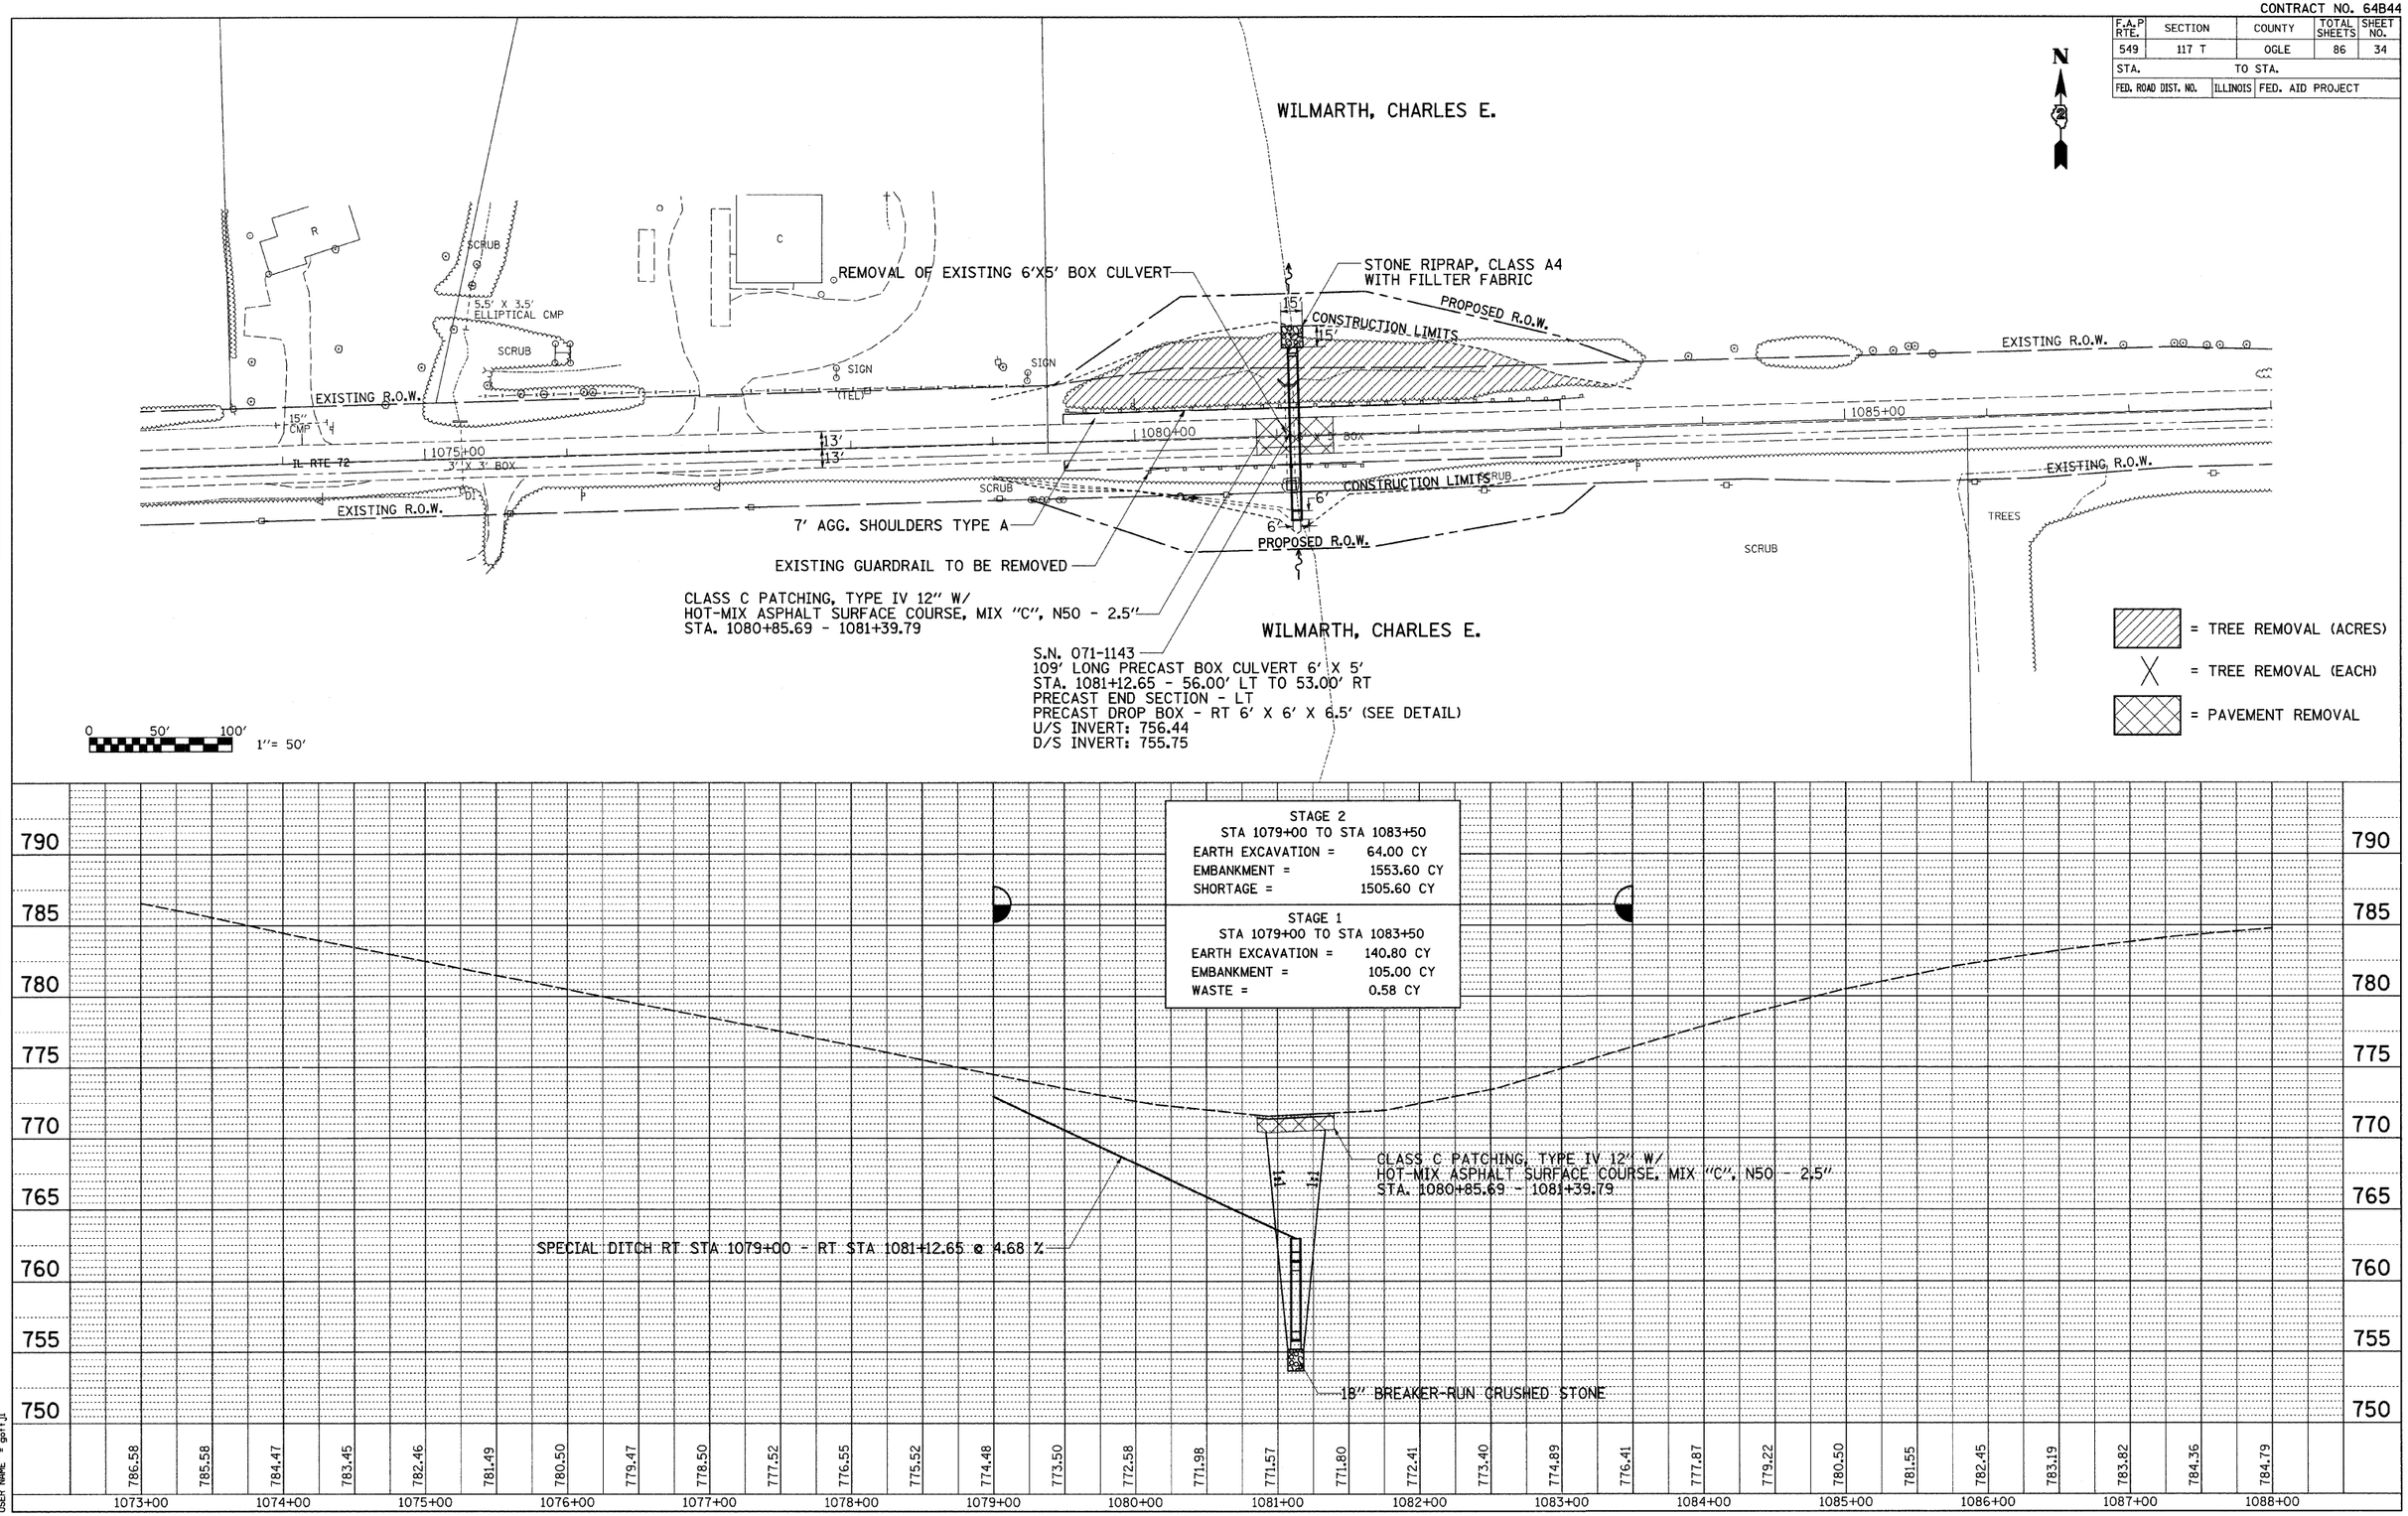

PLAN
SURVEYED
PLOTTED
ALIGNMENT CHECKED
GRADES CHECKED
R.O.W. MARKED
QUAD FILE NAME
NOTE BOOK
NO.
BY
DATE

PROFILE
SURVEYED
PLOTTED
GRADES CHECKED
STRUCTURE HOR/VERT CHKD
NOTE BOOK
NO.
BY
DATE

PLOT DATE = Fri Dec 28 13:52:47 2007
FILE NAME = c:\pwworking\c218705\d1870tpln.dgn
PLOT SCALE = 50.000 ' / IN.
PLOT SPACE = gmfrjj
USER NAME = gmfrjj

IL 72