CONTRACT NO. 64B44

F.A.P RTE.	SECTION	COUNTY	TOTAL SHEETS	SHEET NO.
549	117 T	OGLE	86	35
STA.		TO STA.		
FED. ROAD DIST. NO.	ILLINOIS	FED. AID PROJECT		

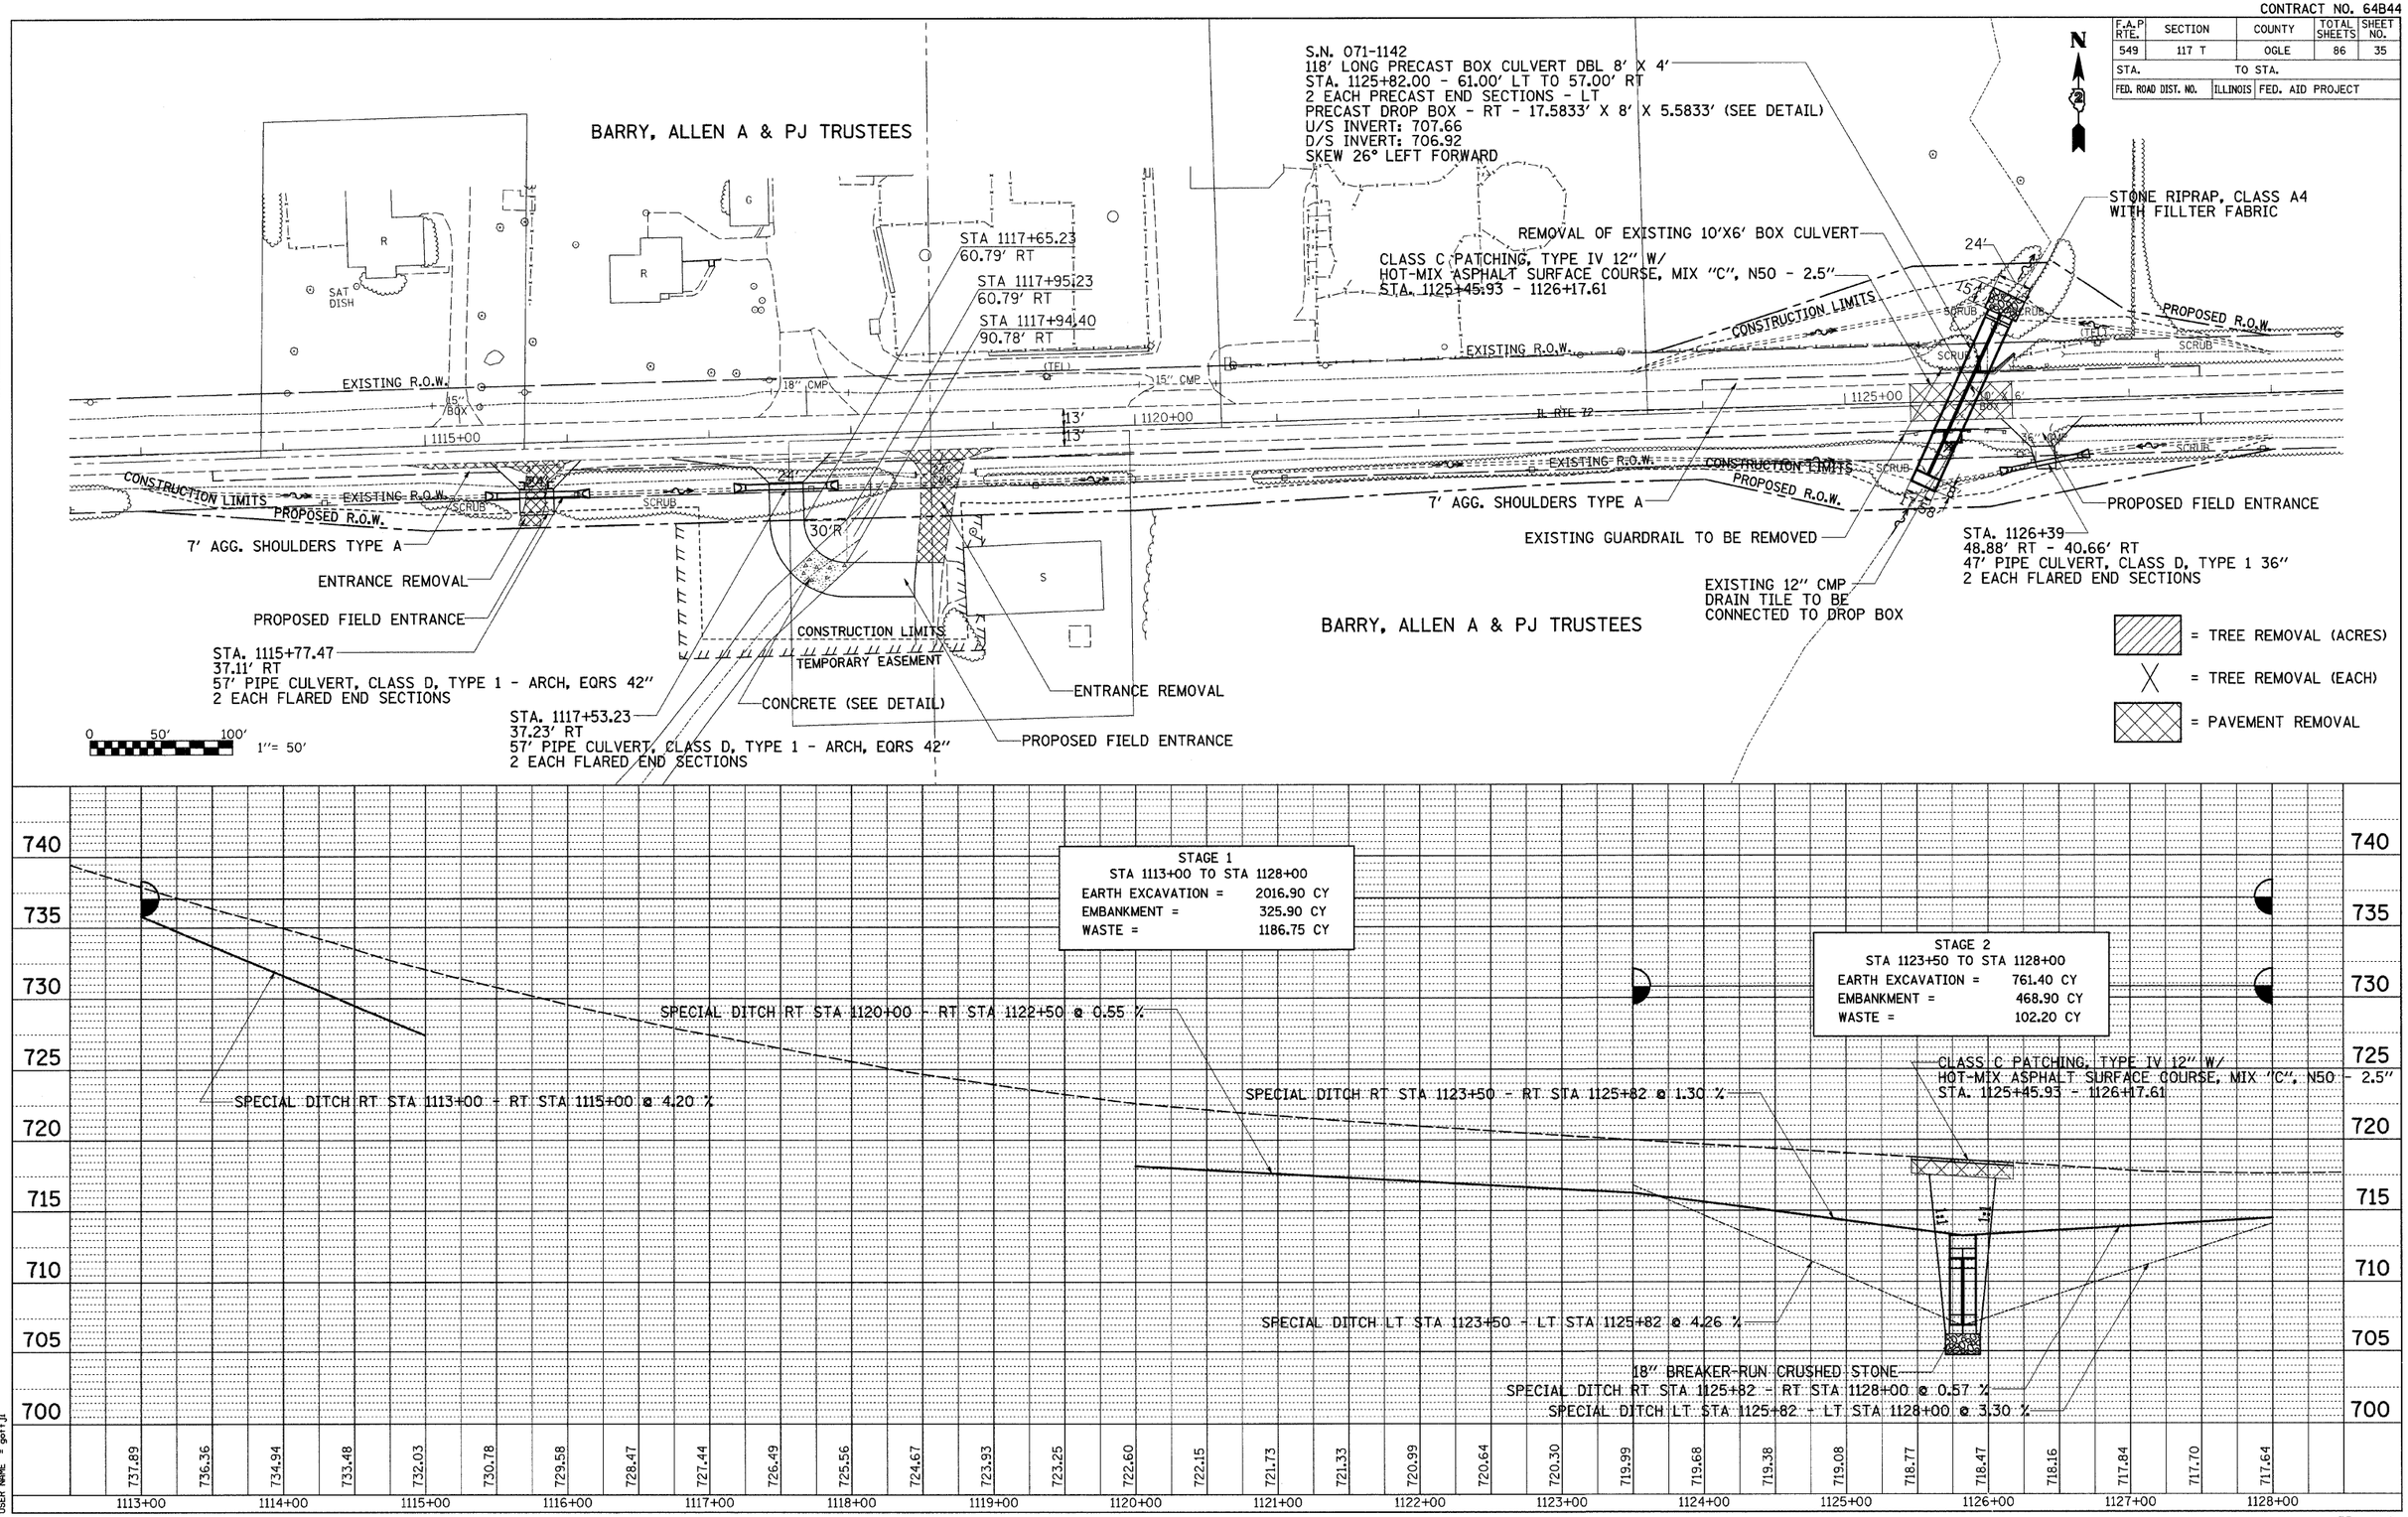

PLAN
SURVEYED
DRAWN
NOTE BOOK
NO.
ALIGNMENT CHECKED
STAKE LINE CHECKED
PLOT & FILE NAME
BY
DATE

PROFILE
SURVEYED
DRAWN
NOTE BOOK
NO.
GRADES CHECKED
STAKE NOTE
PLOT & FILE NAME
STRUCTURE NOTATIONS CHKD
BY
DATE

PLOT DATE = Fri Dec 28 13:52:48 2007
FILE NAME = c:\pwworking\pc\d1076\d1076ploin.dgn
PLOT SCALE = 50.0000 ' / IN.
USER NAME = pcf\jl

IL 72