PLOT DATE = Fri Dec 28 13:53:19 2007
FILE NAME = c:\projects\p218705\d18705xm.dgn
PLOT SCALE = 10.0000 ' / IN.
USER NAME = goffjl

ORIGINAL SURVEY		BY	DATE
NOTE BOOK	SURVEYED		
NO.	PLOTTED		
	TEMPLATE		
	AREAS		
	AREAS CHECKED		

FINAL SURVEY		BY	DATE
NOTE BOOK	SURVEYED		
NO.	PLOTTED		
	TEMPLATE		
	AREAS		
	AREAS CHECKED		

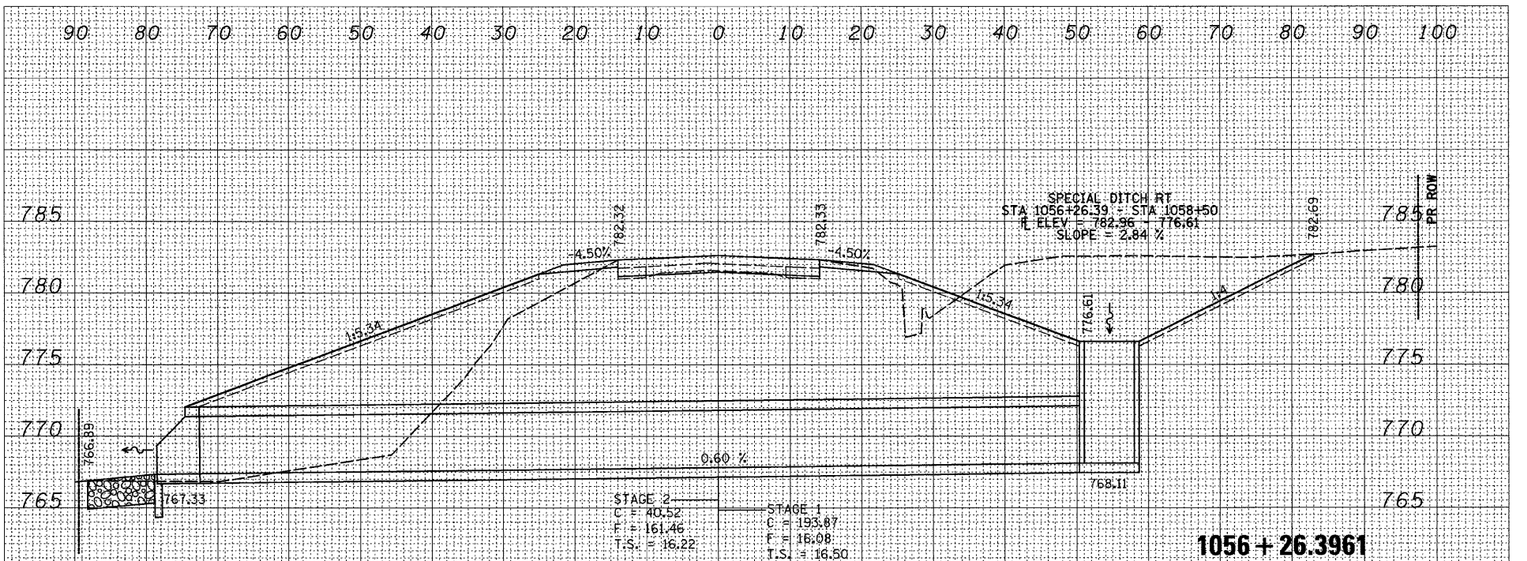

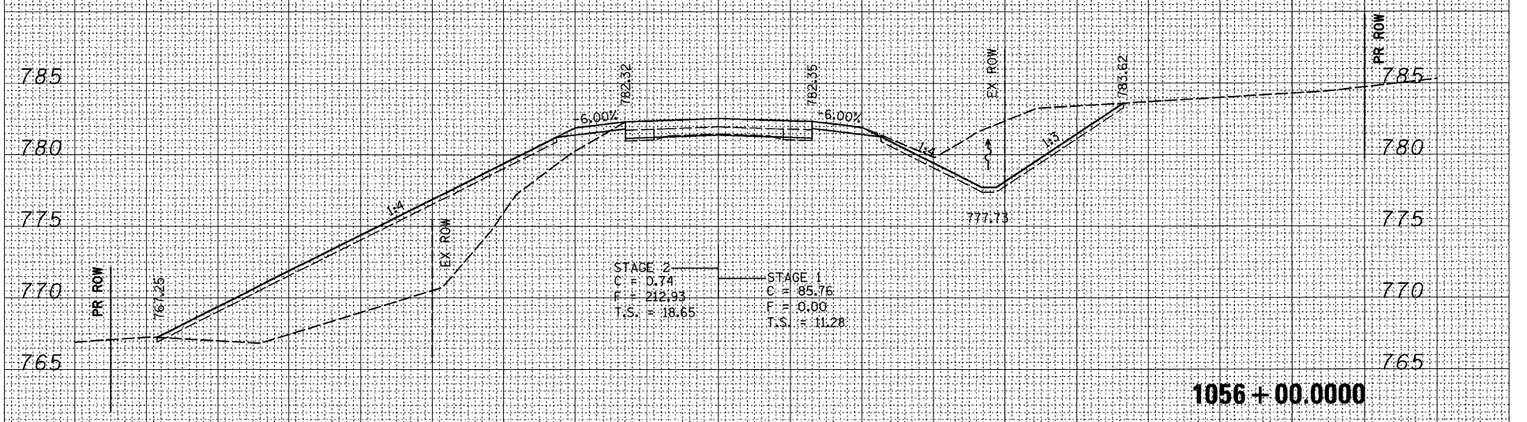

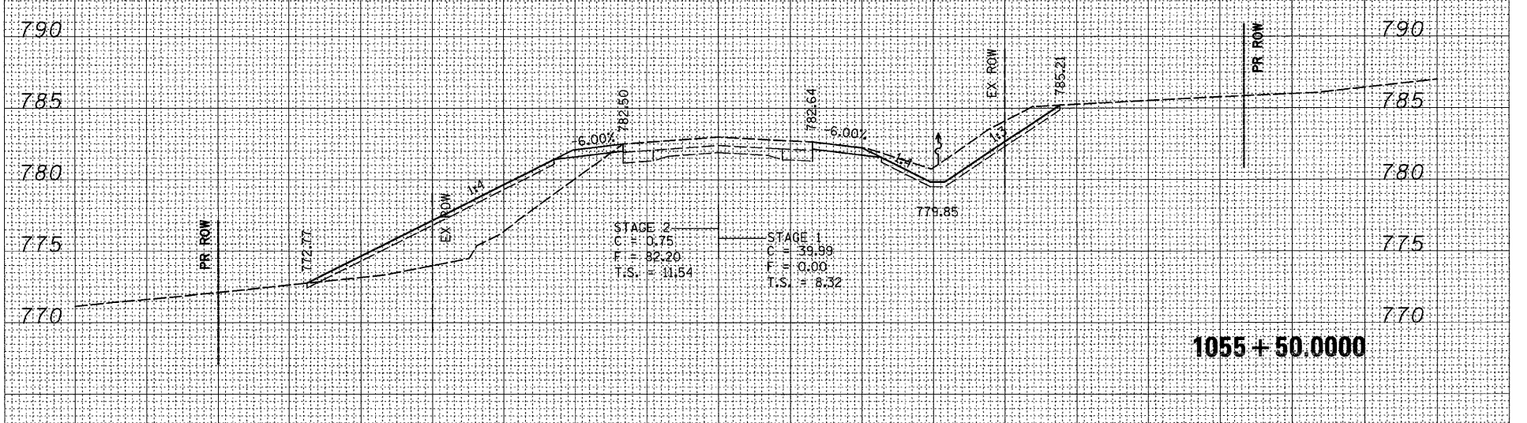

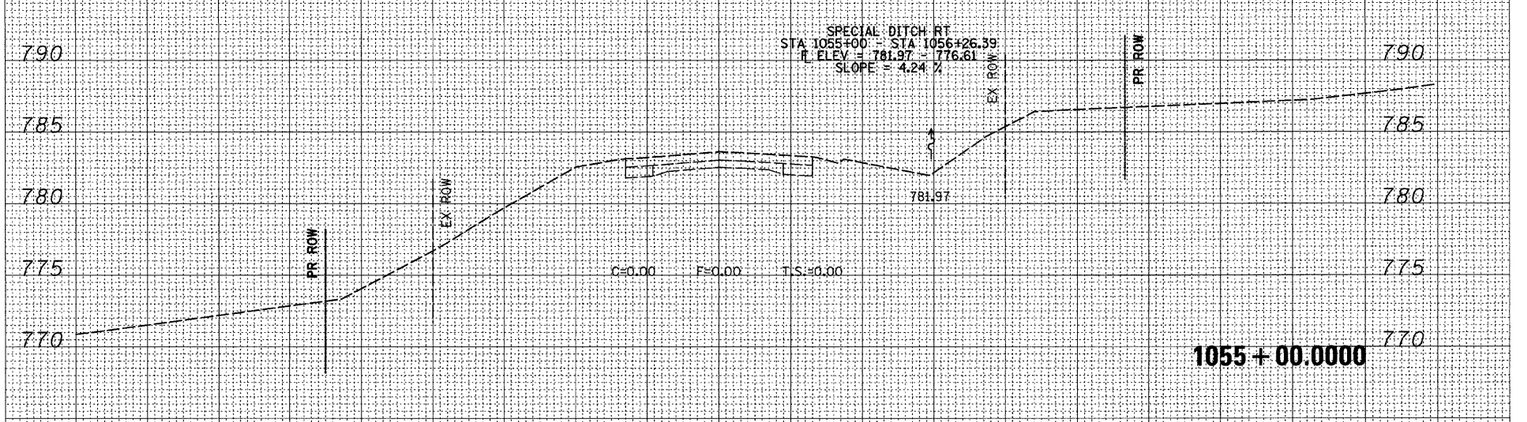

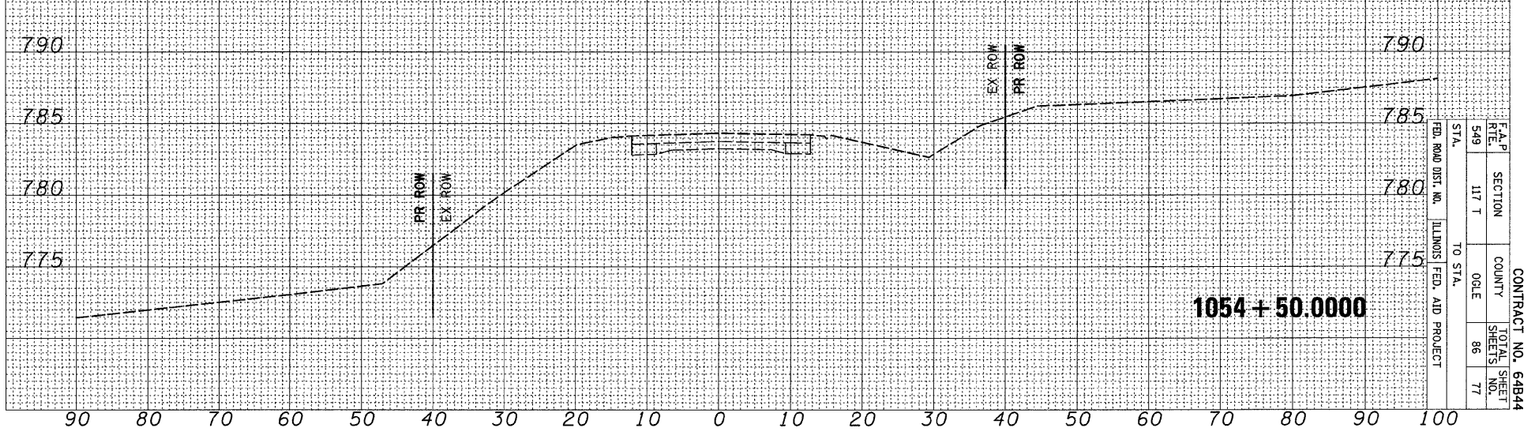

IL 72

CONTRACT NO. 64B44

F.A.P. RTE.	STA.	SECTION	COUNTY	TOTAL SHEETS	SHEET NO.
549		117 T	OGLE	86	77

FED. ROAD DIST. NO. | ILLINOIS | FED. AID PROJECT | TO STA.