CONTRACT NO. 64B89

F.A.P. RTE.	SECTION	COUNTY	TOTAL SHEETS	SHEET NO.
654	109M	CARROLL	76	30
STA.	TO STA.			
FED. ROAD DIST. NO.	ILLINOIS	FED. AID PROJECT		

R.O.W., EROSION CONTROL, & SEEDING DETAILS

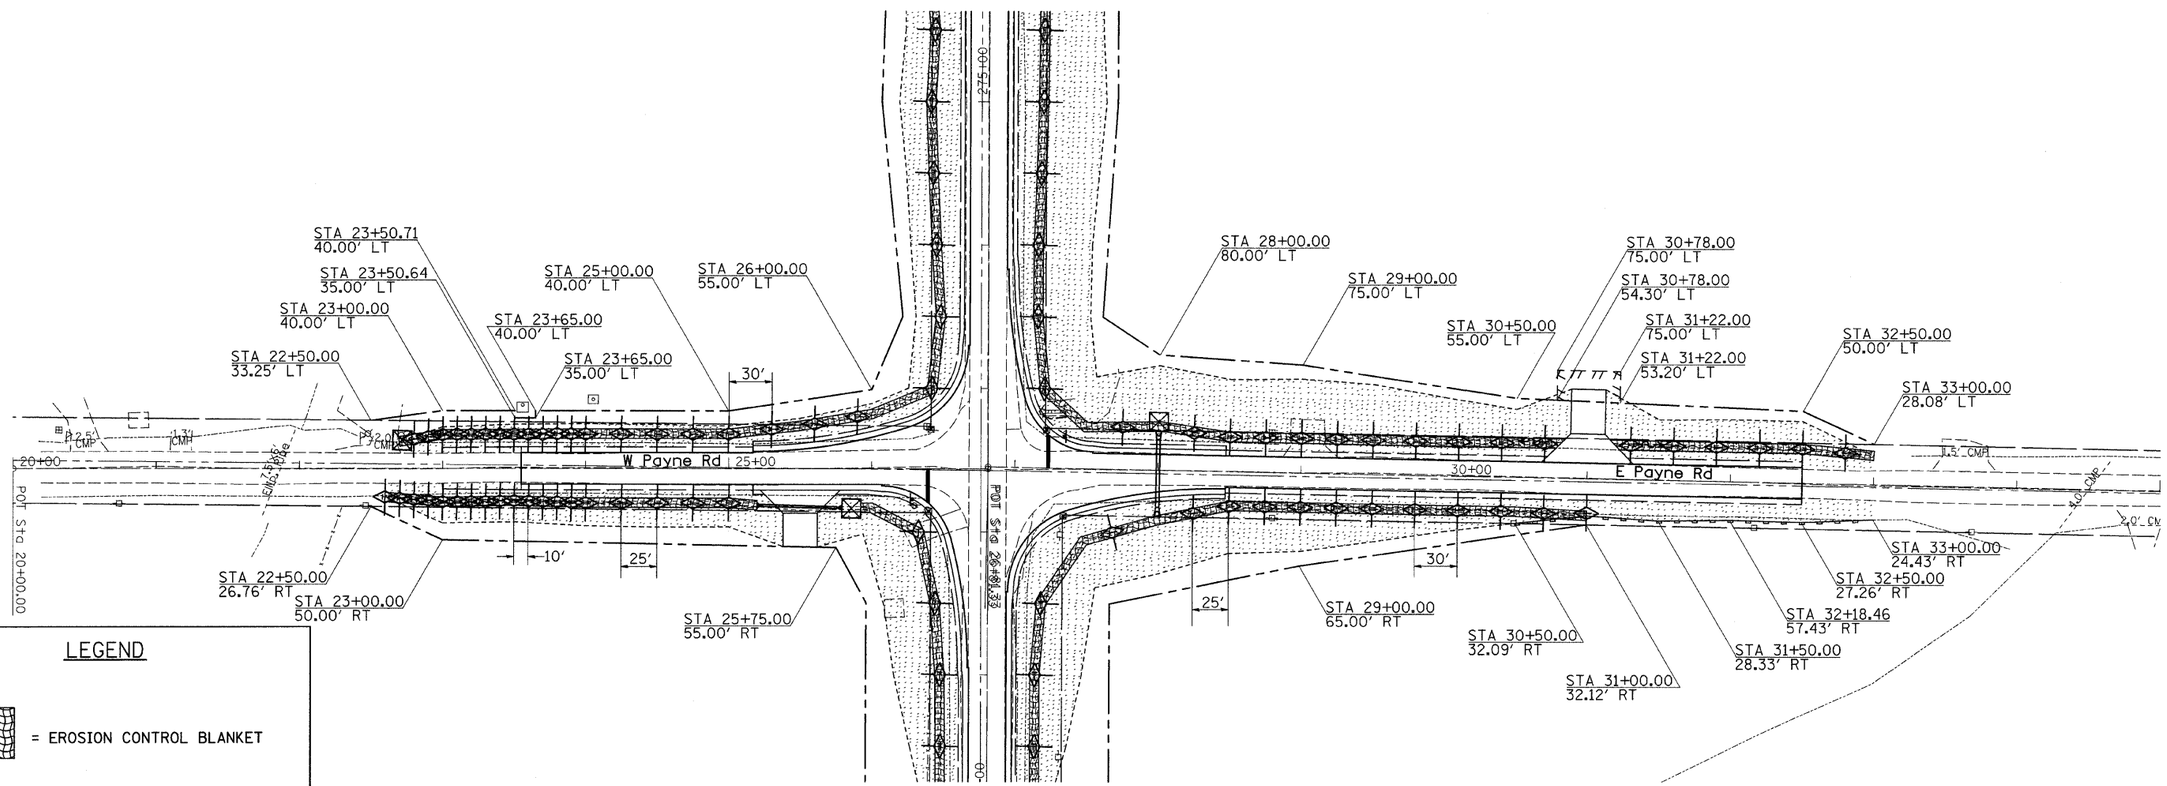

SEEDING DETAIL

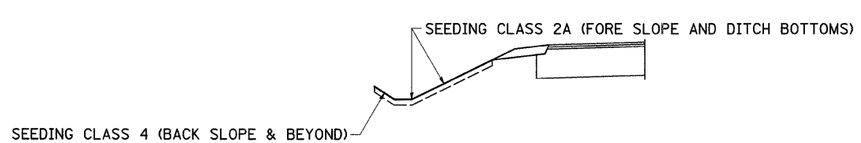

0 50' 100' 1" = 50'

REVISIONS	
NAME	DATE

ILLINOIS DEPARTMENT OF TRANSPORTATION

SCALE: VERT. HORIZ.

DATE

DRAWN BY

CHECKED BY

PLOT DATE = Thu Dec 13 14:51:05 2007
FILE NAME = c:\pwworking\d0\d0389586\d0389586-cm.dgn
PLOT SCALE = 50.0000 ' / IN.
USER NAME = goffjl

R.O.W., EROSION CONTROL, & SEEDING DETAILS