PLOT DATE = Thu Dec 13 15:24:13 2007
FILE NAME = c:\projects\p200906\d00906xsl.dgn
PLOT SCALE = 10.0000 ' / IN.
USER NAME = goffjl

ORIGINAL SURVEY		BY	DATE
NOTE BOOK	SURVEYED		
	PLOTTED		
NO.	TEMPLATE		
	AREAS		
	AREAS CHECKED		

FINAL SURVEY		BY	DATE
NOTE BOOK	SURVEYED		
	PLOTTED		
NO.	TEMPLATE		
	AREAS		
	AREAS CHECKED		

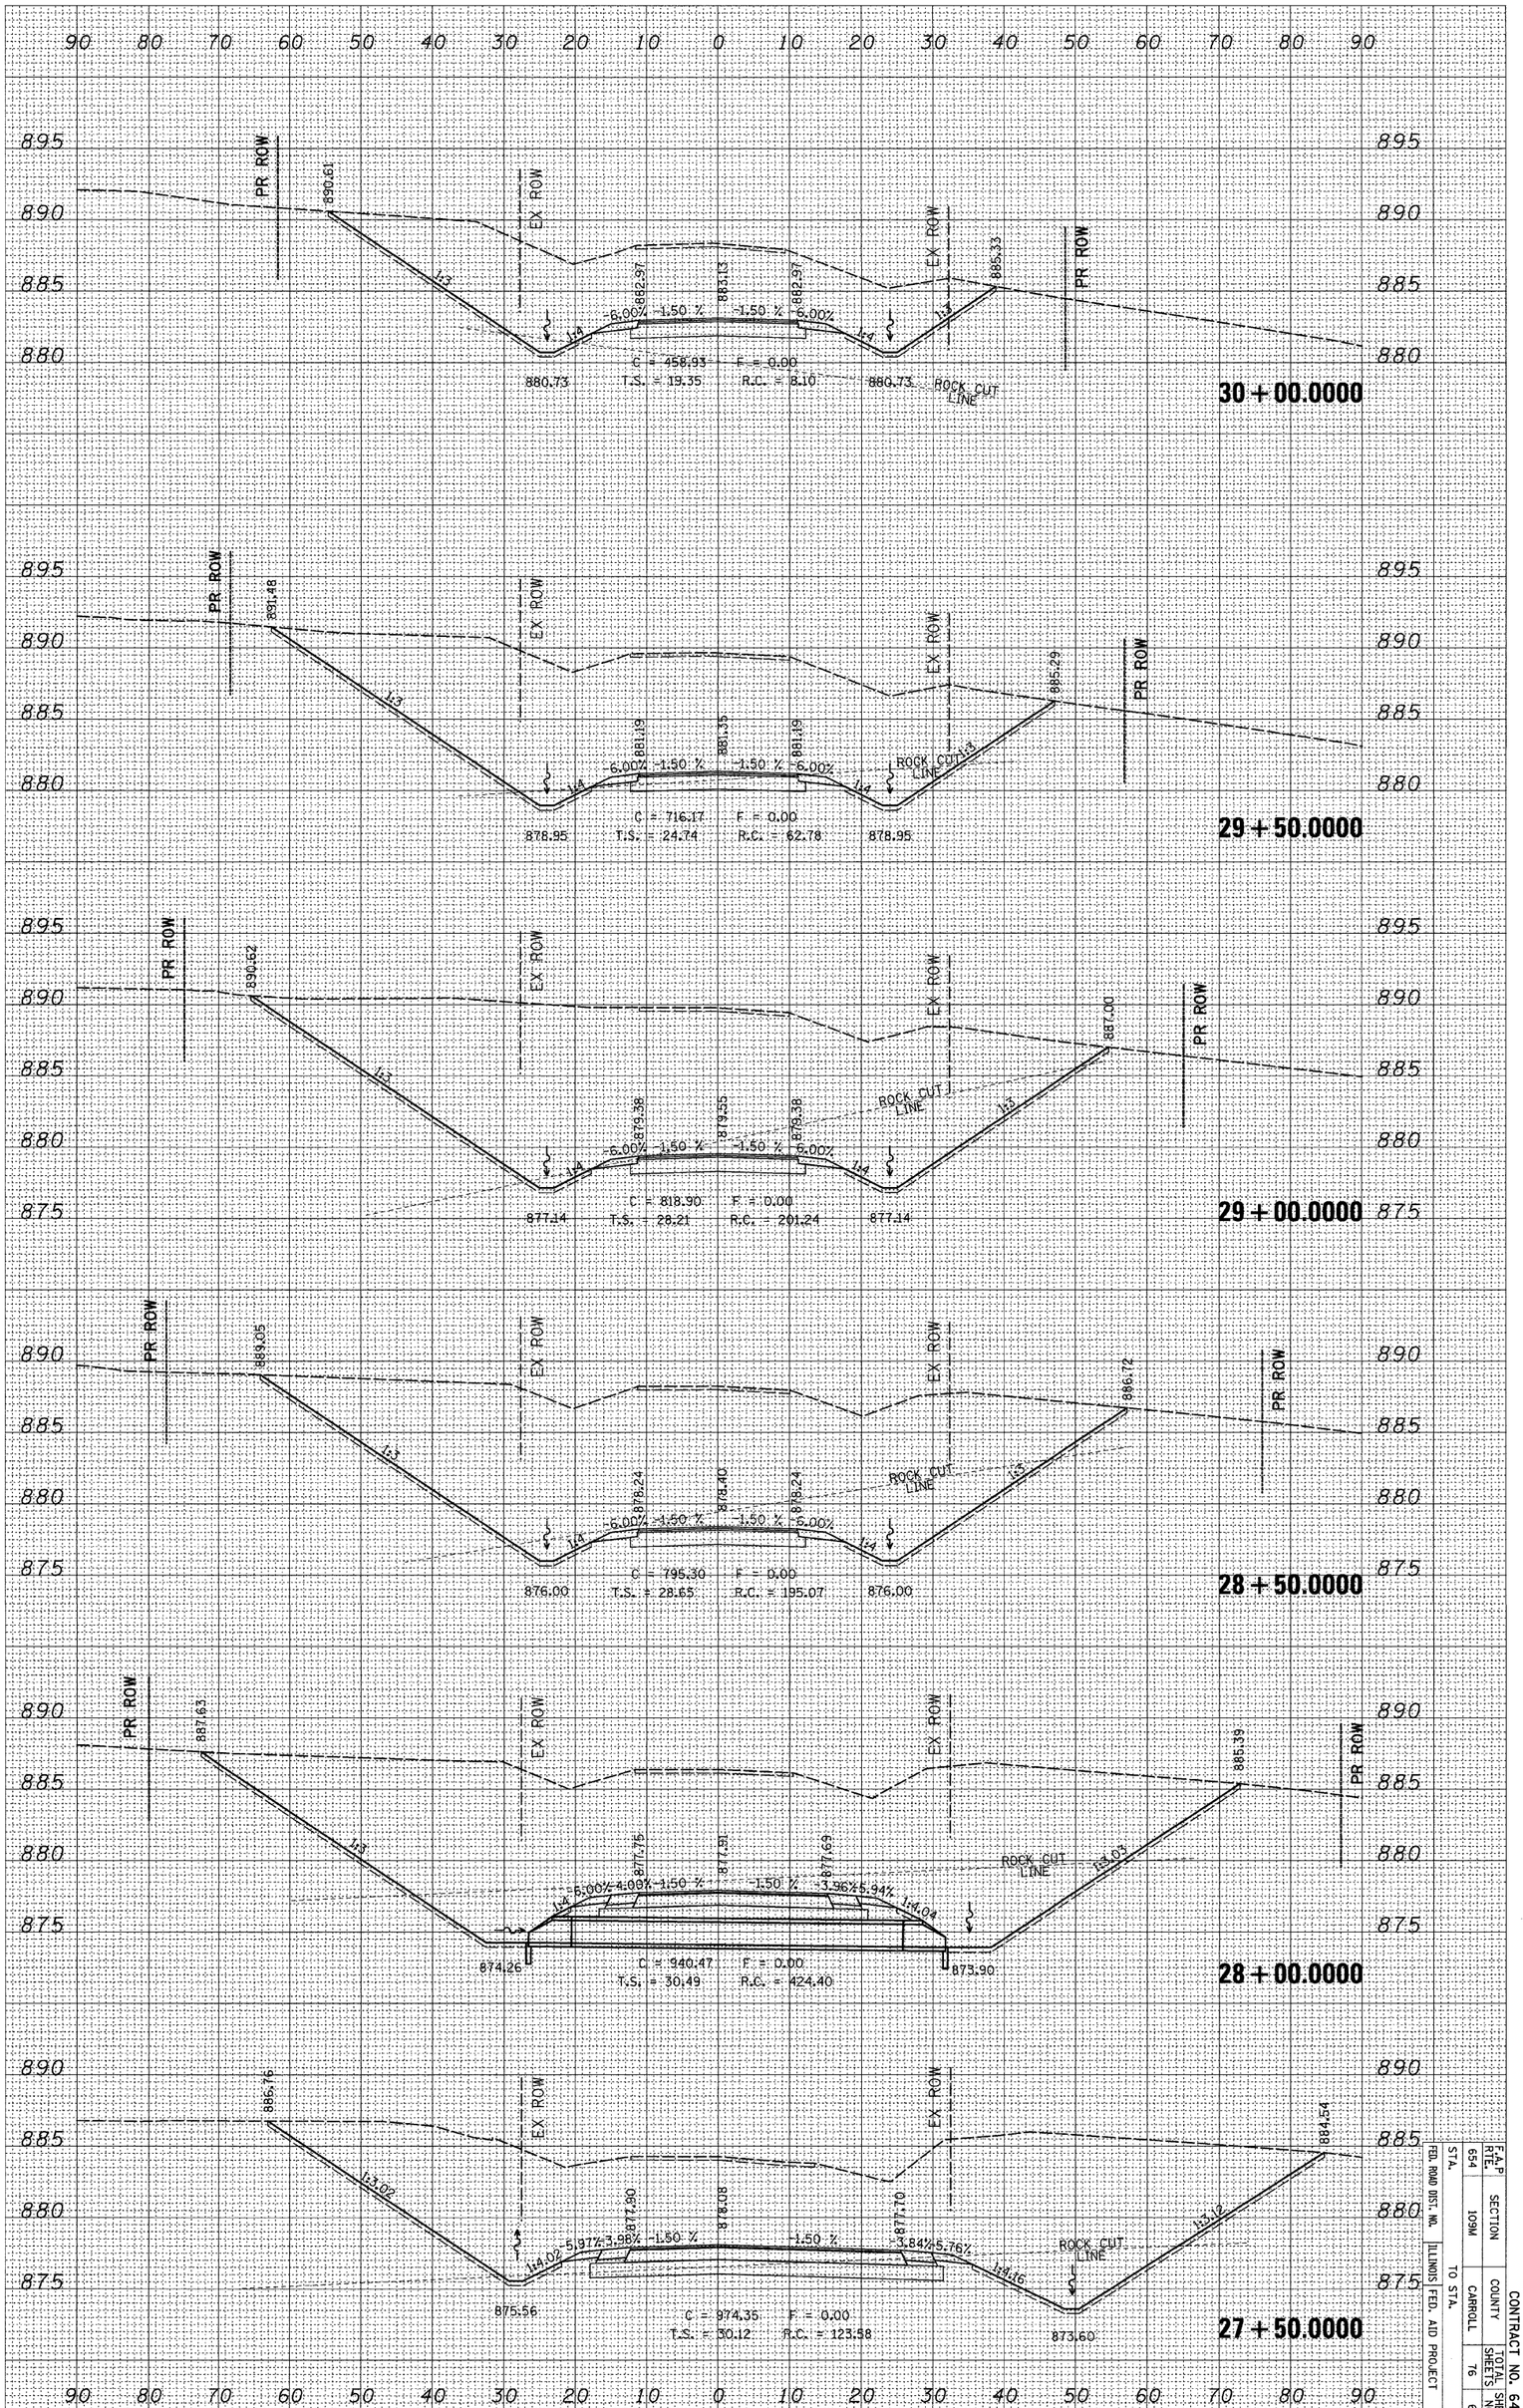

EAST PAYNE

CONTRACT NO. 64B89

F.A.P. RTE.	SECTION	COUNTY	TOTAL SHEETS	SHEET NO.
654	109M	CARROLL	76	66

FED. ROAD DIST. NO. | ILLINOIS | FED. AID PROJECT

STA. TO STA.