PLOT DATE = Thu Dec 13 15:24:13 2007
FILE NAME = c:\projects\p220906\d20906xs1.dgn
PLOT SCALE = 10.0000 ' / IN.
USER NAME = goffjl

ORIGINAL SURVEY		BY	DATE
NOTE BOOK	SURVEYED		
	PLOTTED		
NO.	TEMPLATE		
	AREAS		
	AREAS CHECKED		

FINAL SURVEY		BY	DATE
NOTE BOOK	SURVEYED		
	PLOTTED		
NO.	TEMPLATE		
	AREAS		
	AREAS CHECKED		

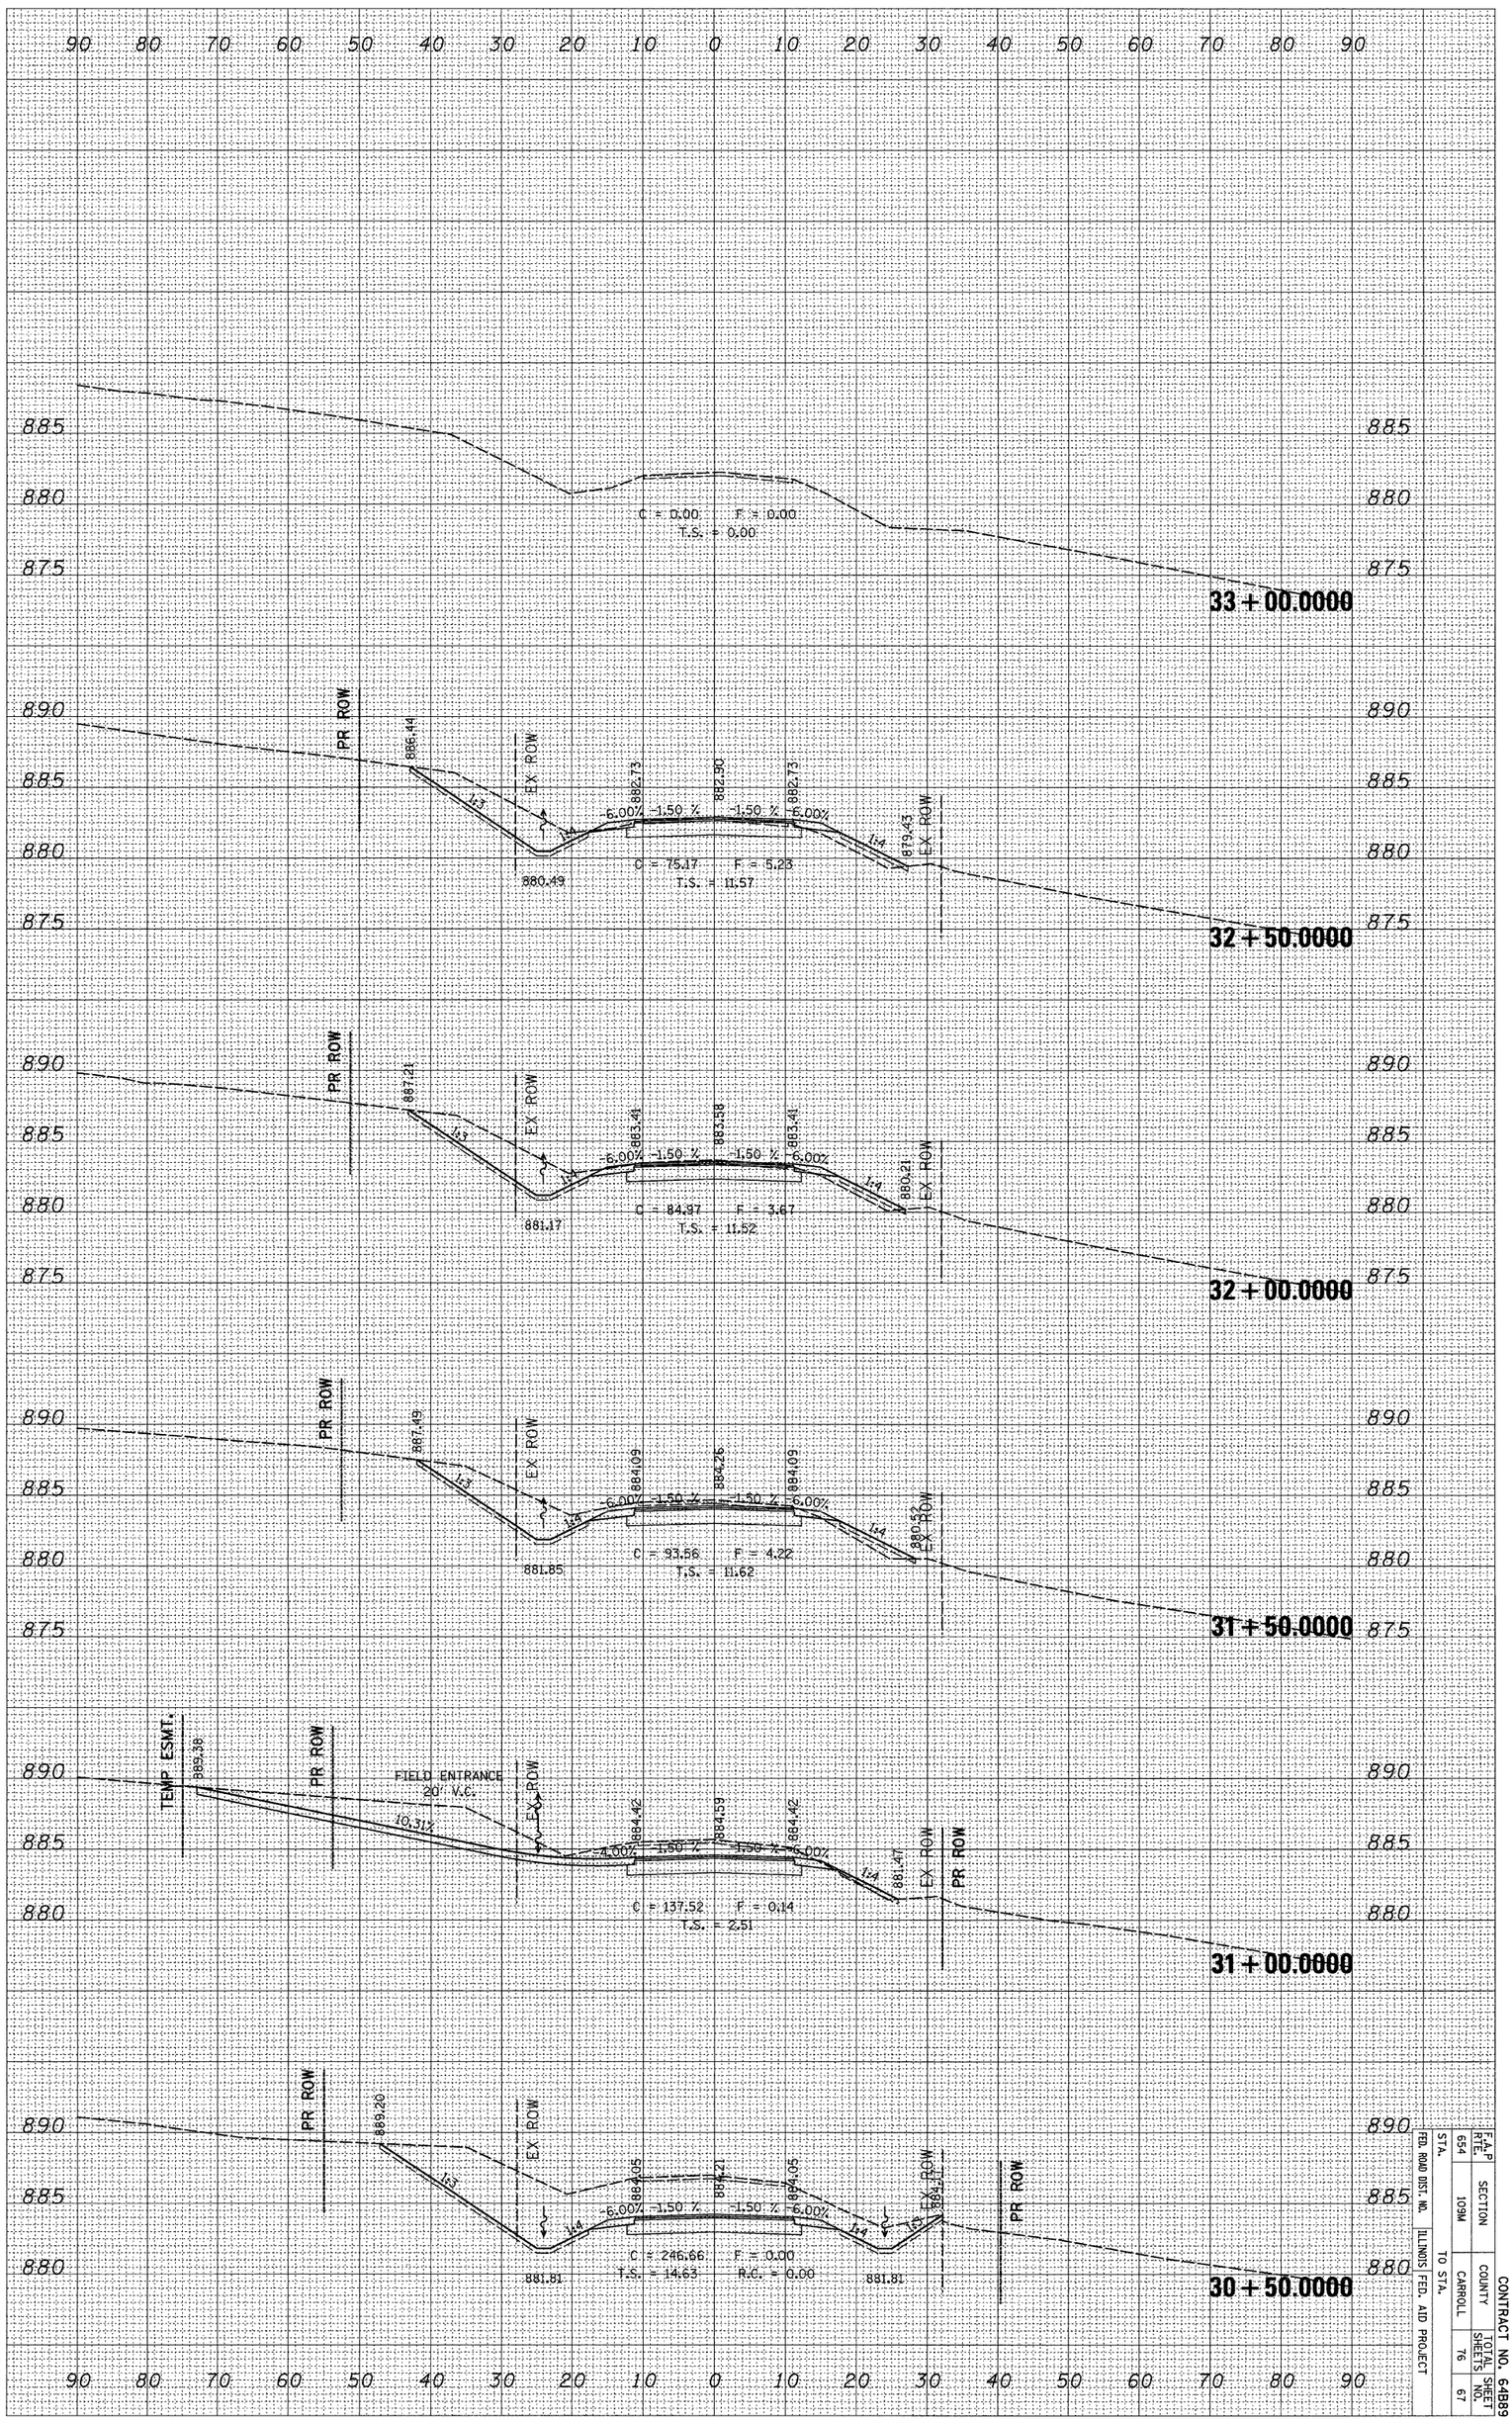

EAST PAYNE

FED. ROAD DIST. NO.	ILLINOIS	FED. AID PROJECT
STA. 654	SECTION 109M	COUNTY CARROLL
TO STA.		TOTAL SHEETS 76
		SHEET NO. 67

CONTRACT NO. 64B89