CONTRACT NO. 64D51

F.A.P. RTE.	SECTION	COUNTY	TOTAL SHEETS	SHEET NO.
*303	129M&TS	WINNEBAGO	110	56
STA.		TO STA.		
FED. ROAD DIST. NO.	ILLINOIS	FED. AID PROJECT		

*(IL 173)

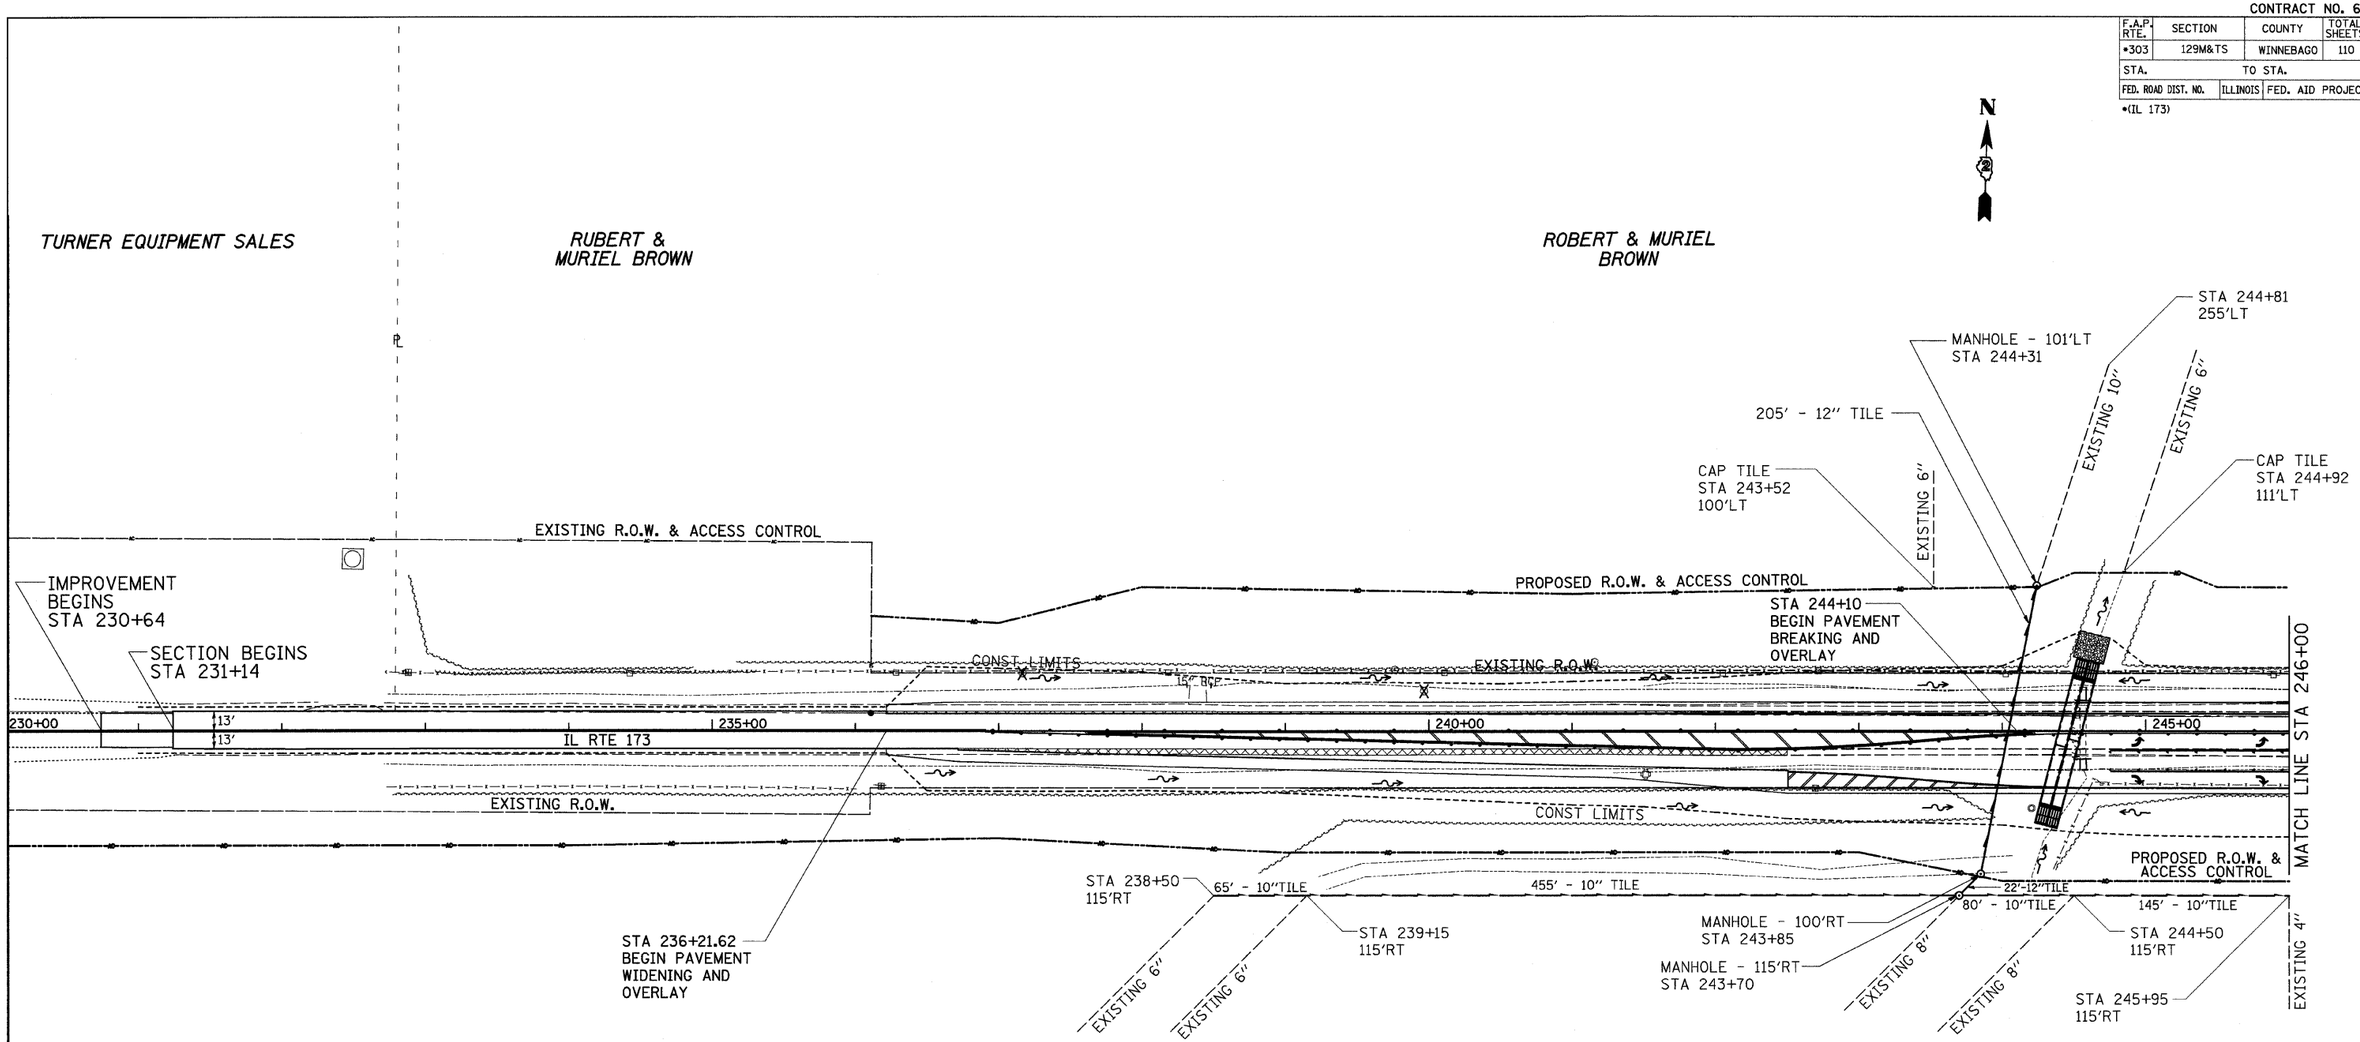

LEGEND

- DIRECTIONAL FLOW ARROW
- REMOVAL
- X TREE REMOVAL

IDOT PROPOSED REPLACEMENT

PROPERTY OWNER PROPOSED REPLACEMENT

0 50' 100'

REVISIONS NAME	DATE

ILLINOIS DEPARTMENT OF TRANSPORTATION

FAP 303 (IL 173)

SECTION 129M&TS

WINNEBAGO COUNTY

SCALE: VERT. HORIZ.

DRAWN BY

DATE

CHECKED BY

PLOT DATE = Mon Dec 03 14:02:32 2007
FILE NAME = c:\pw_work\p289787\d289787tx01.dgn
PLOT SCALE = 50.0000 '/ IN.
USER NAME = polzinmj

FIELD TILE DETAIL
IL 173