CONTRACT NO. 64D51

F.A.P. RTE.	SECTION	COUNTY	TOTAL SHEETS	SHEET NO.
303	129M&TS	WINNEBAGO	110	95
STA. 254+50.0000	TO STA. 255+50.0000			
FED. ROAD DIST. NO.	ILLINOIS	FED. AID PROJECT		

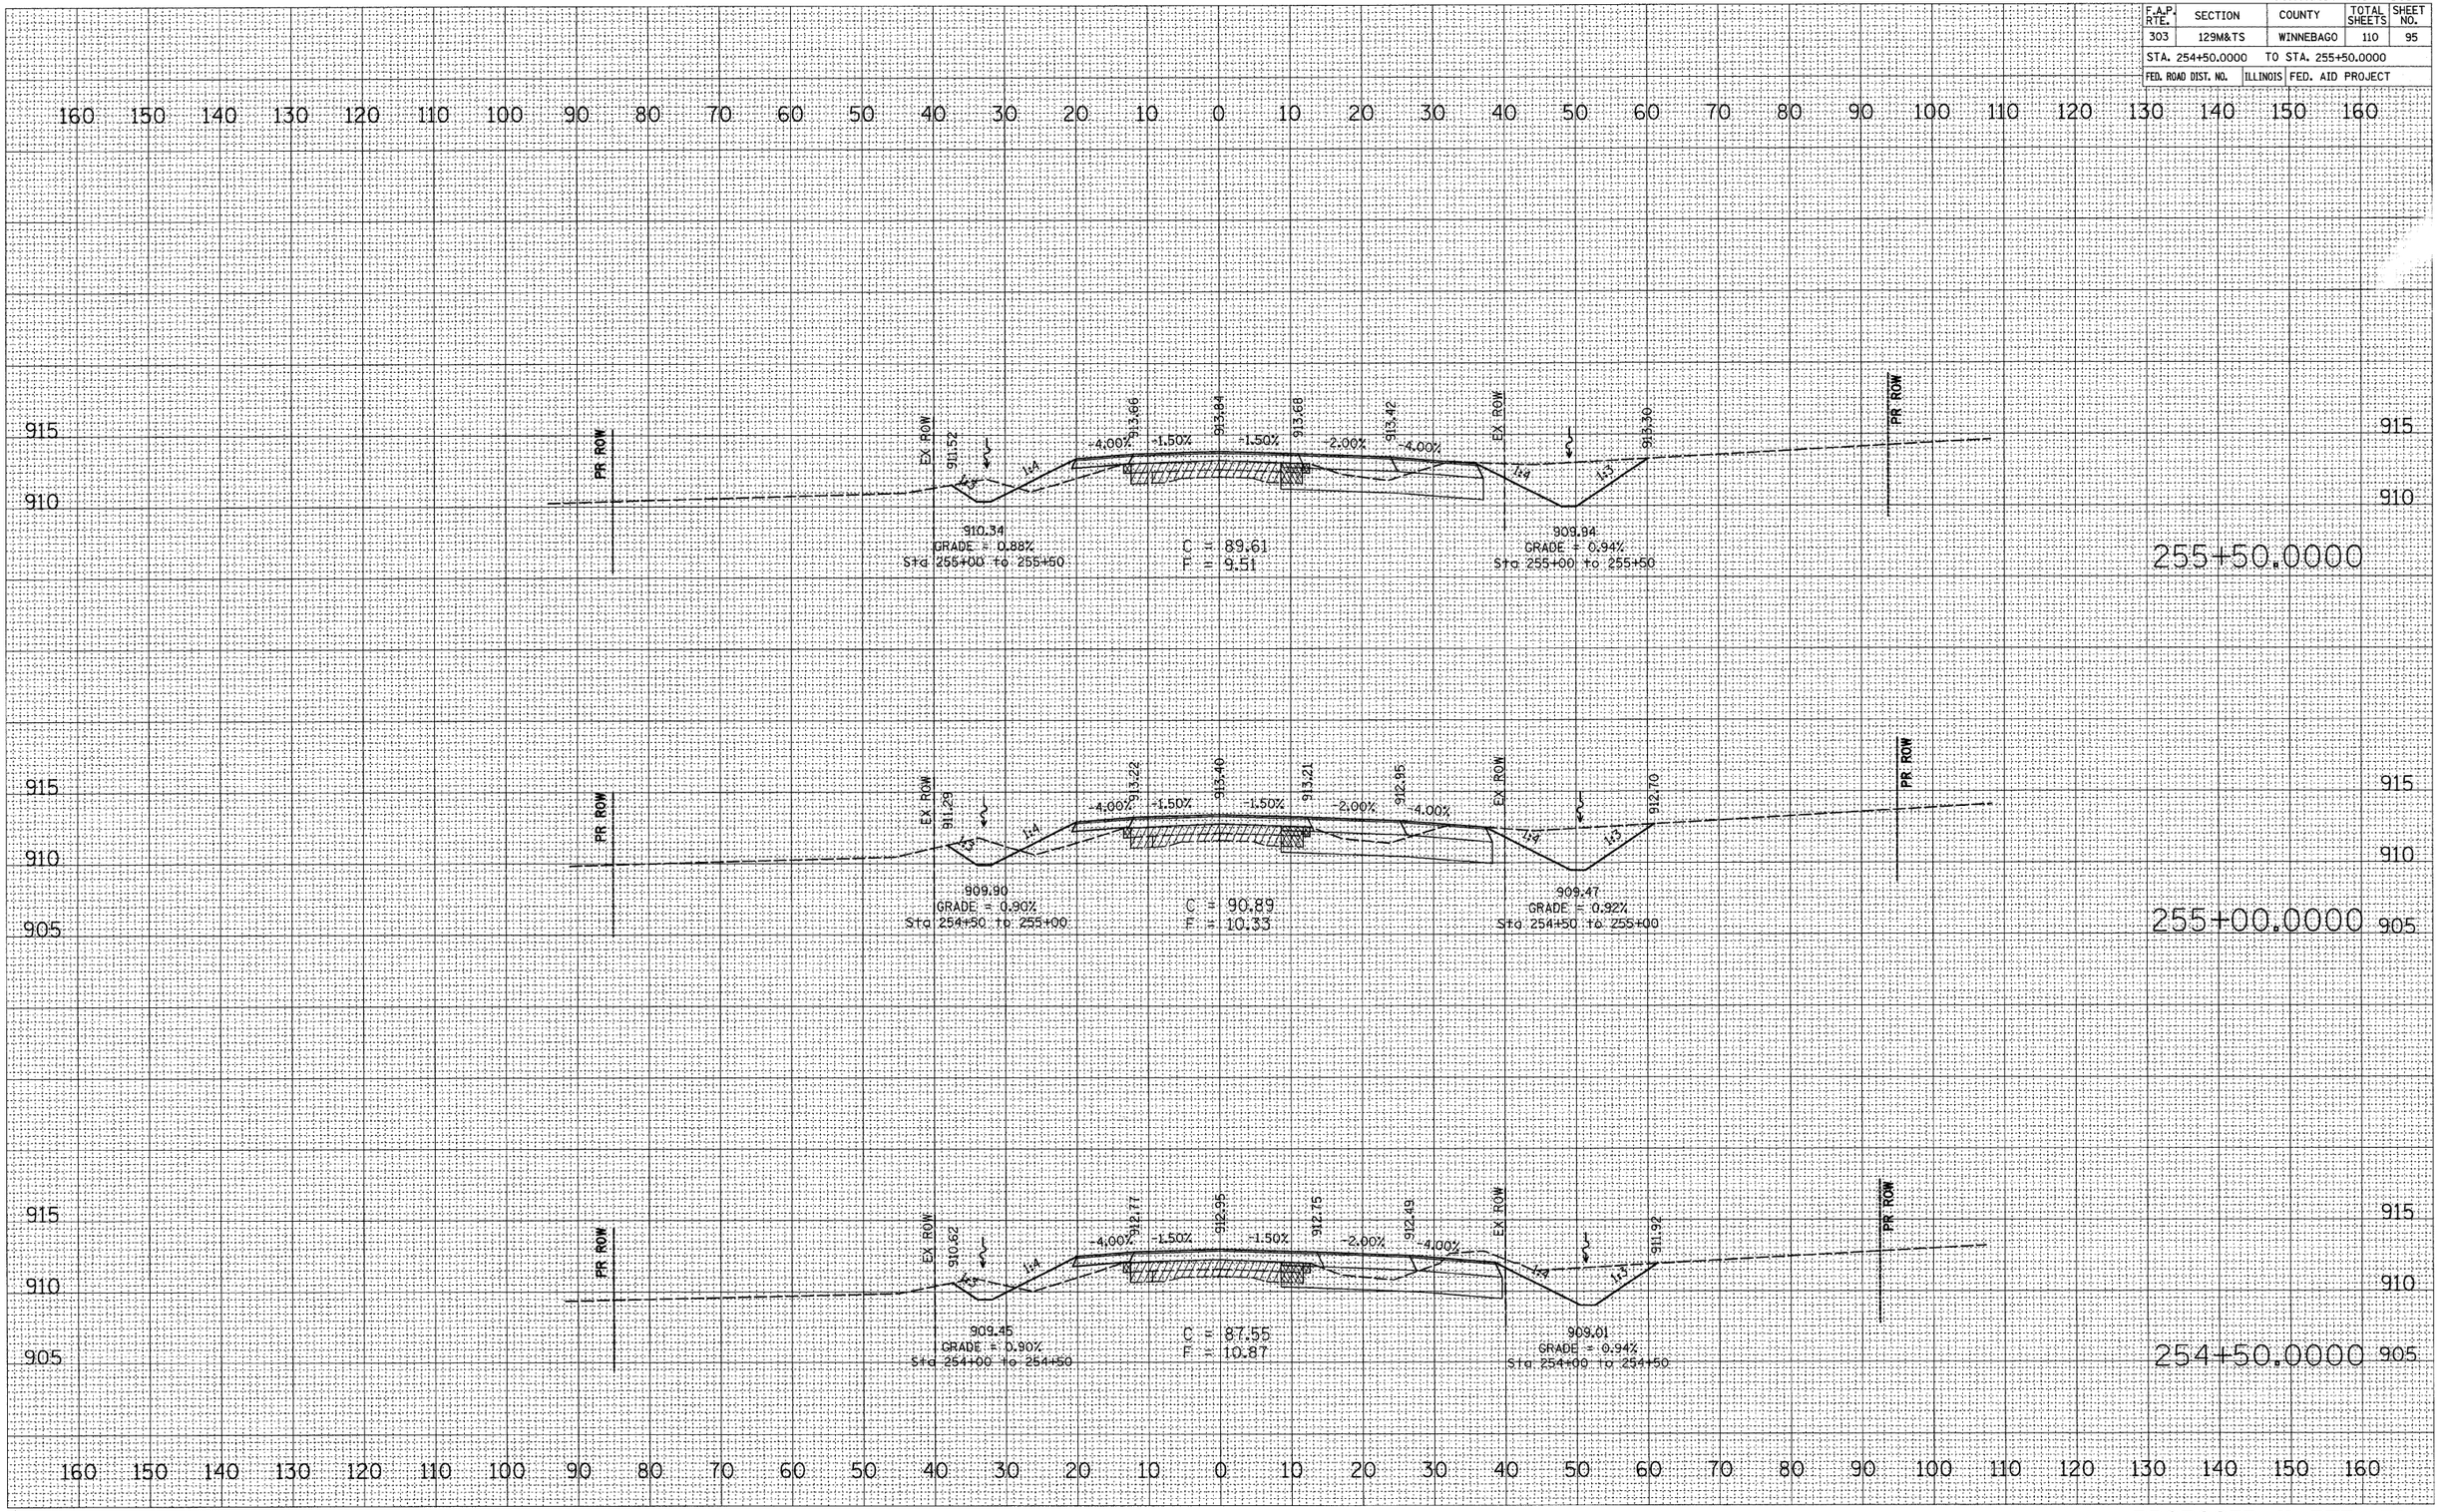

PROPOSED IL RTE 173

ORIGINAL SURVEY		BY	DATE
	SURVEYED		
	PLOTTED		
NOTE BOOK	TEMPLATE		
	AREAS		
NO.	AREAS CHECKED		

FINAL SURVEY		BY	DATE
	SURVEYED		
	PLOTTED		
NOTE BOOK	TEMPLATE		
	AREAS		
NO.	AREAS CHECKED		

PLOT DATE = Mon Dec 03 15:49:23 2007
FILE NAME = c:\projects\pc209707\d09707xml.dgn
COMPANY NAME = BLOOMP / BN.
USER NAME = pdlarmaj