CONTRACT NO. 64D51

F.A.P. RTE.	SECTION	COUNTY	TOTAL SHEETS	SHEET NO.
303	129M&TS	WINNEBAGO	110	101

STA. 94+00.0000 TO STA. 95+50.0000

FED. ROAD DIST. NO. | ILLINOIS | FED. AID PROJECT

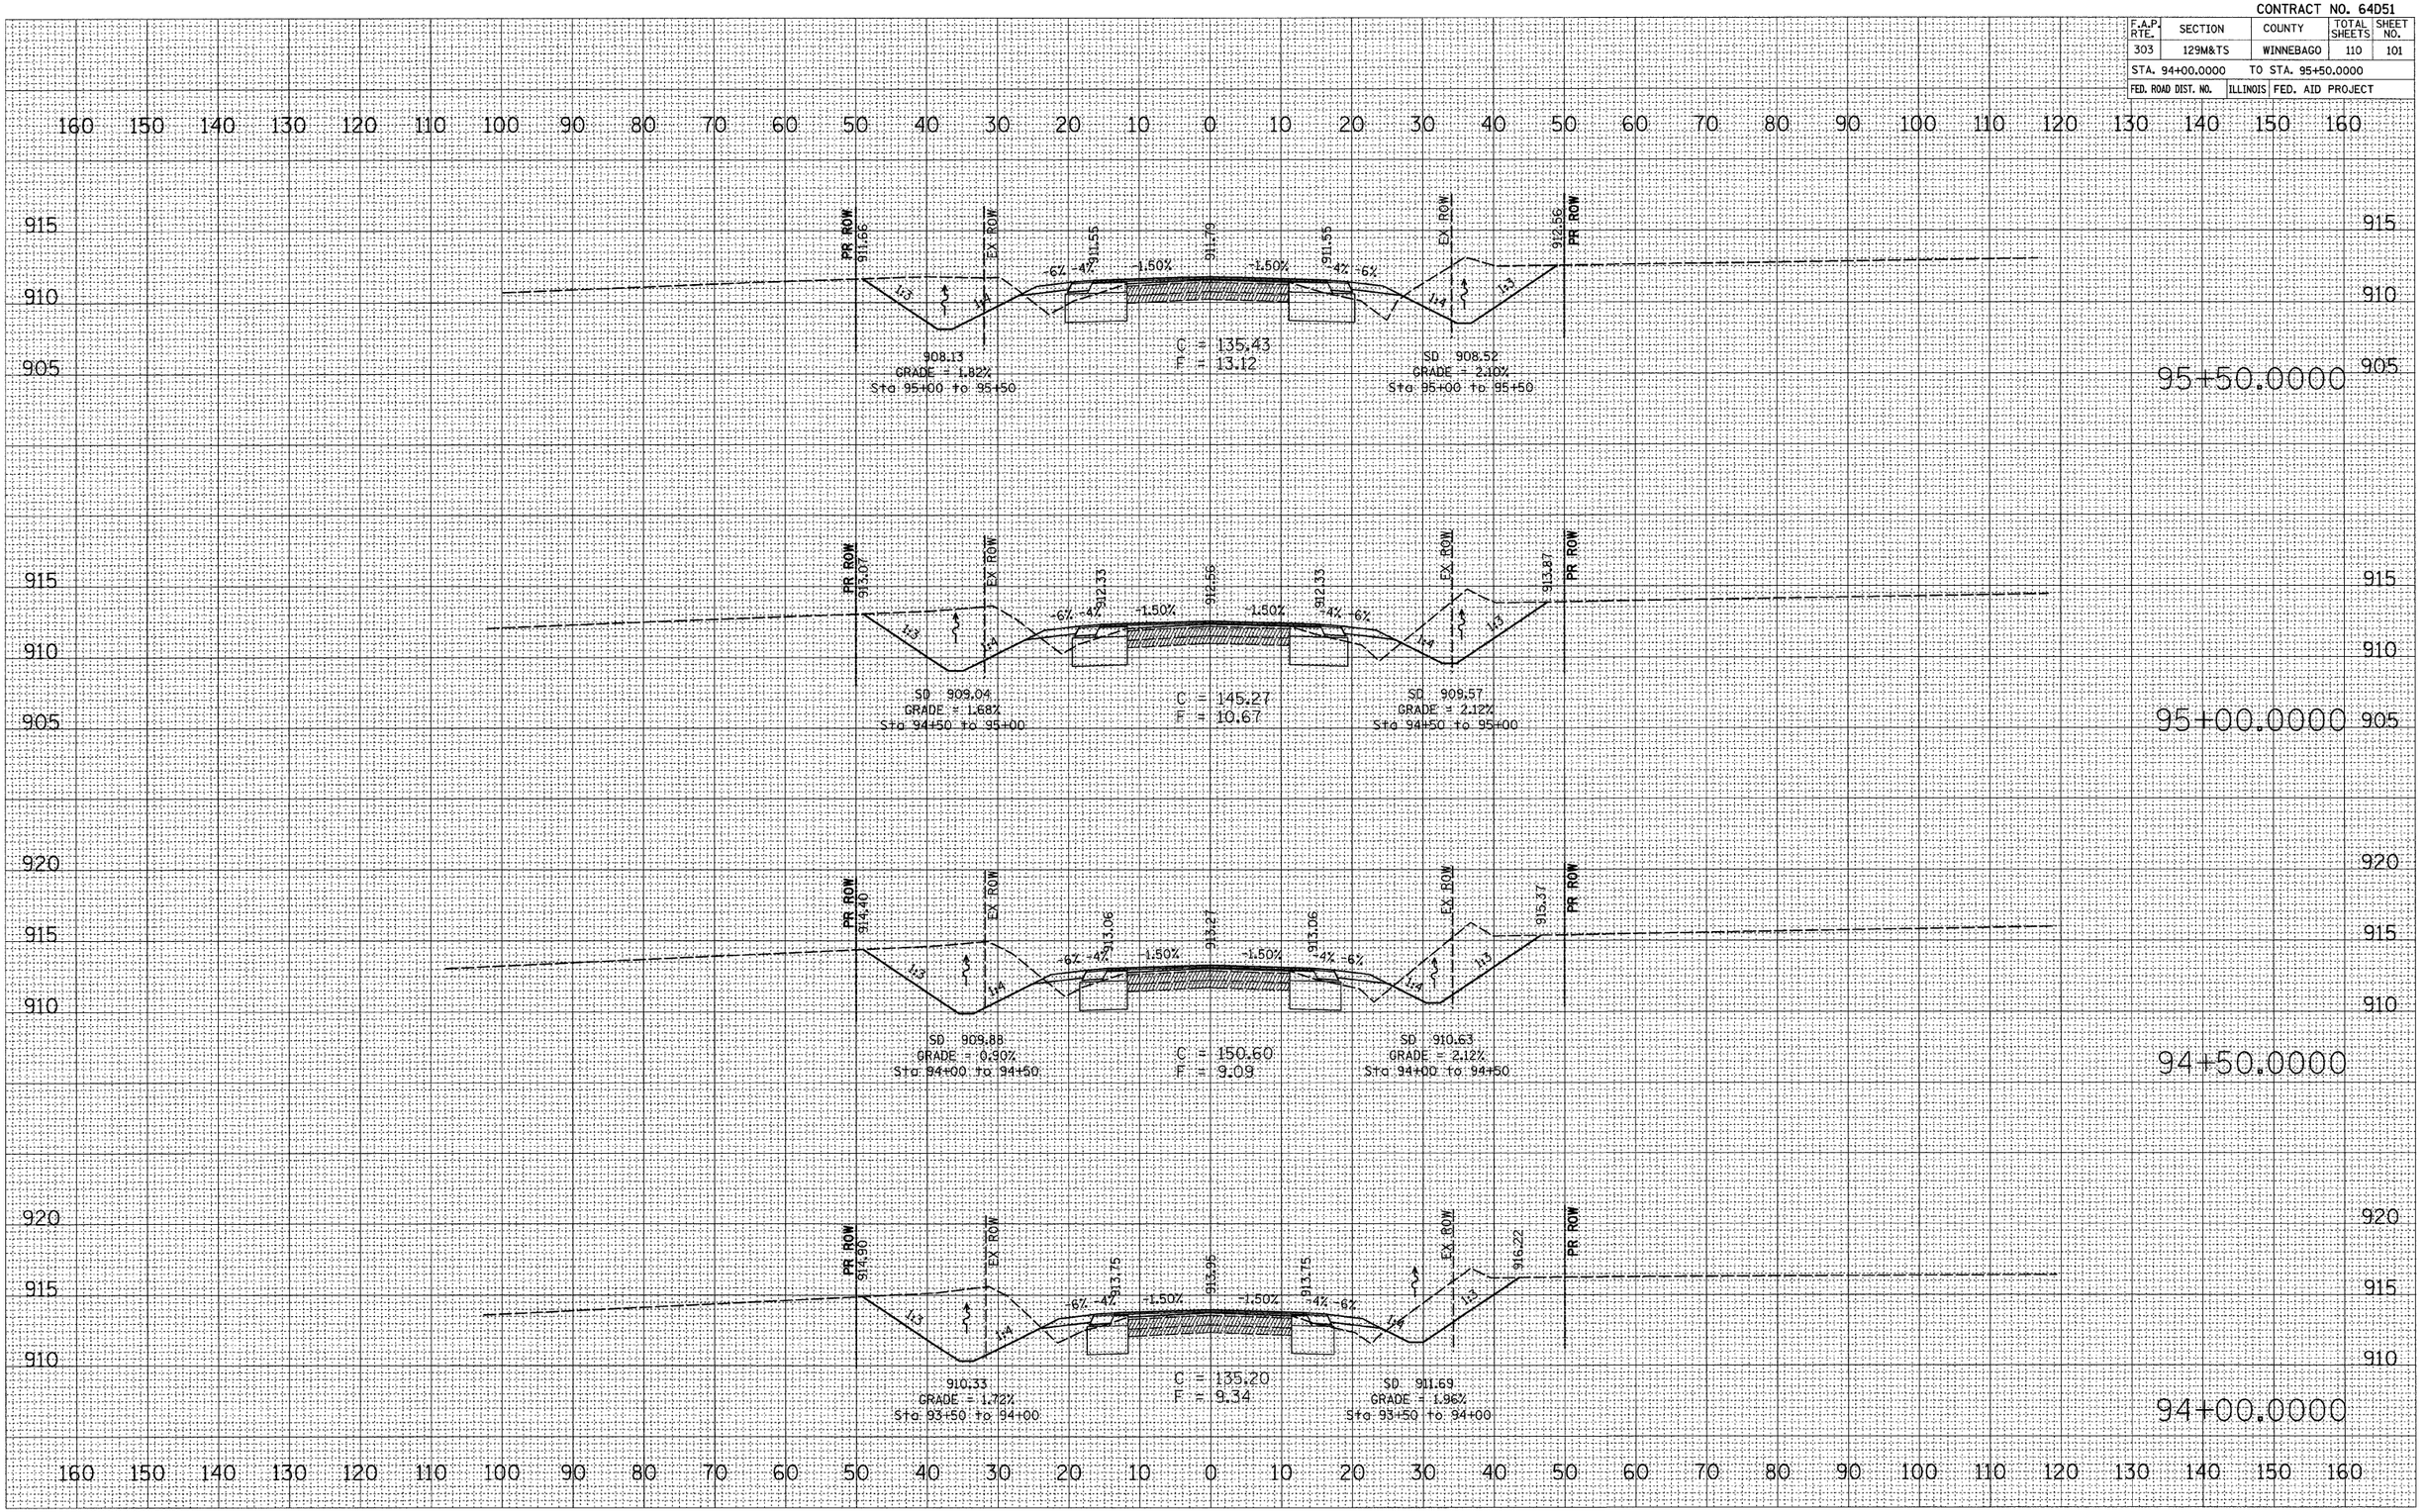

PROPOSED ARGYLE ROAD

FINAL SURVEY | NOTE BOOK NO. | SURVEYED | PLOTTED | TEMPLATE | AREAS | AREAS CHECKED | BY | DATE

ORIGINAL SURVEY | NOTE BOOK NO. | SURVEYED | PLOTTED | TEMPLATE | AREAS | AREAS CHECKED | BY | DATE

PLOT DATE = Tue Dec 04 08:14:24 2007
FILE NAME = c:\projects\p209707\d09707xsl.dgn
PLOT SCALE = 10.0000 ' / IN.
USER NAME = polzinej