CONTRACT NO. 64D51

F.A.P. RTE.	SECTION	COUNTY	TOTAL SHEETS	SHEET NO.
303	129M&TS	WINNEBAGO	110	106
STA. 103+00.0000		TO STA. 104+50.0000		
FED. ROAD DIST. NO.	ILLINOIS	FED. AID PROJECT		

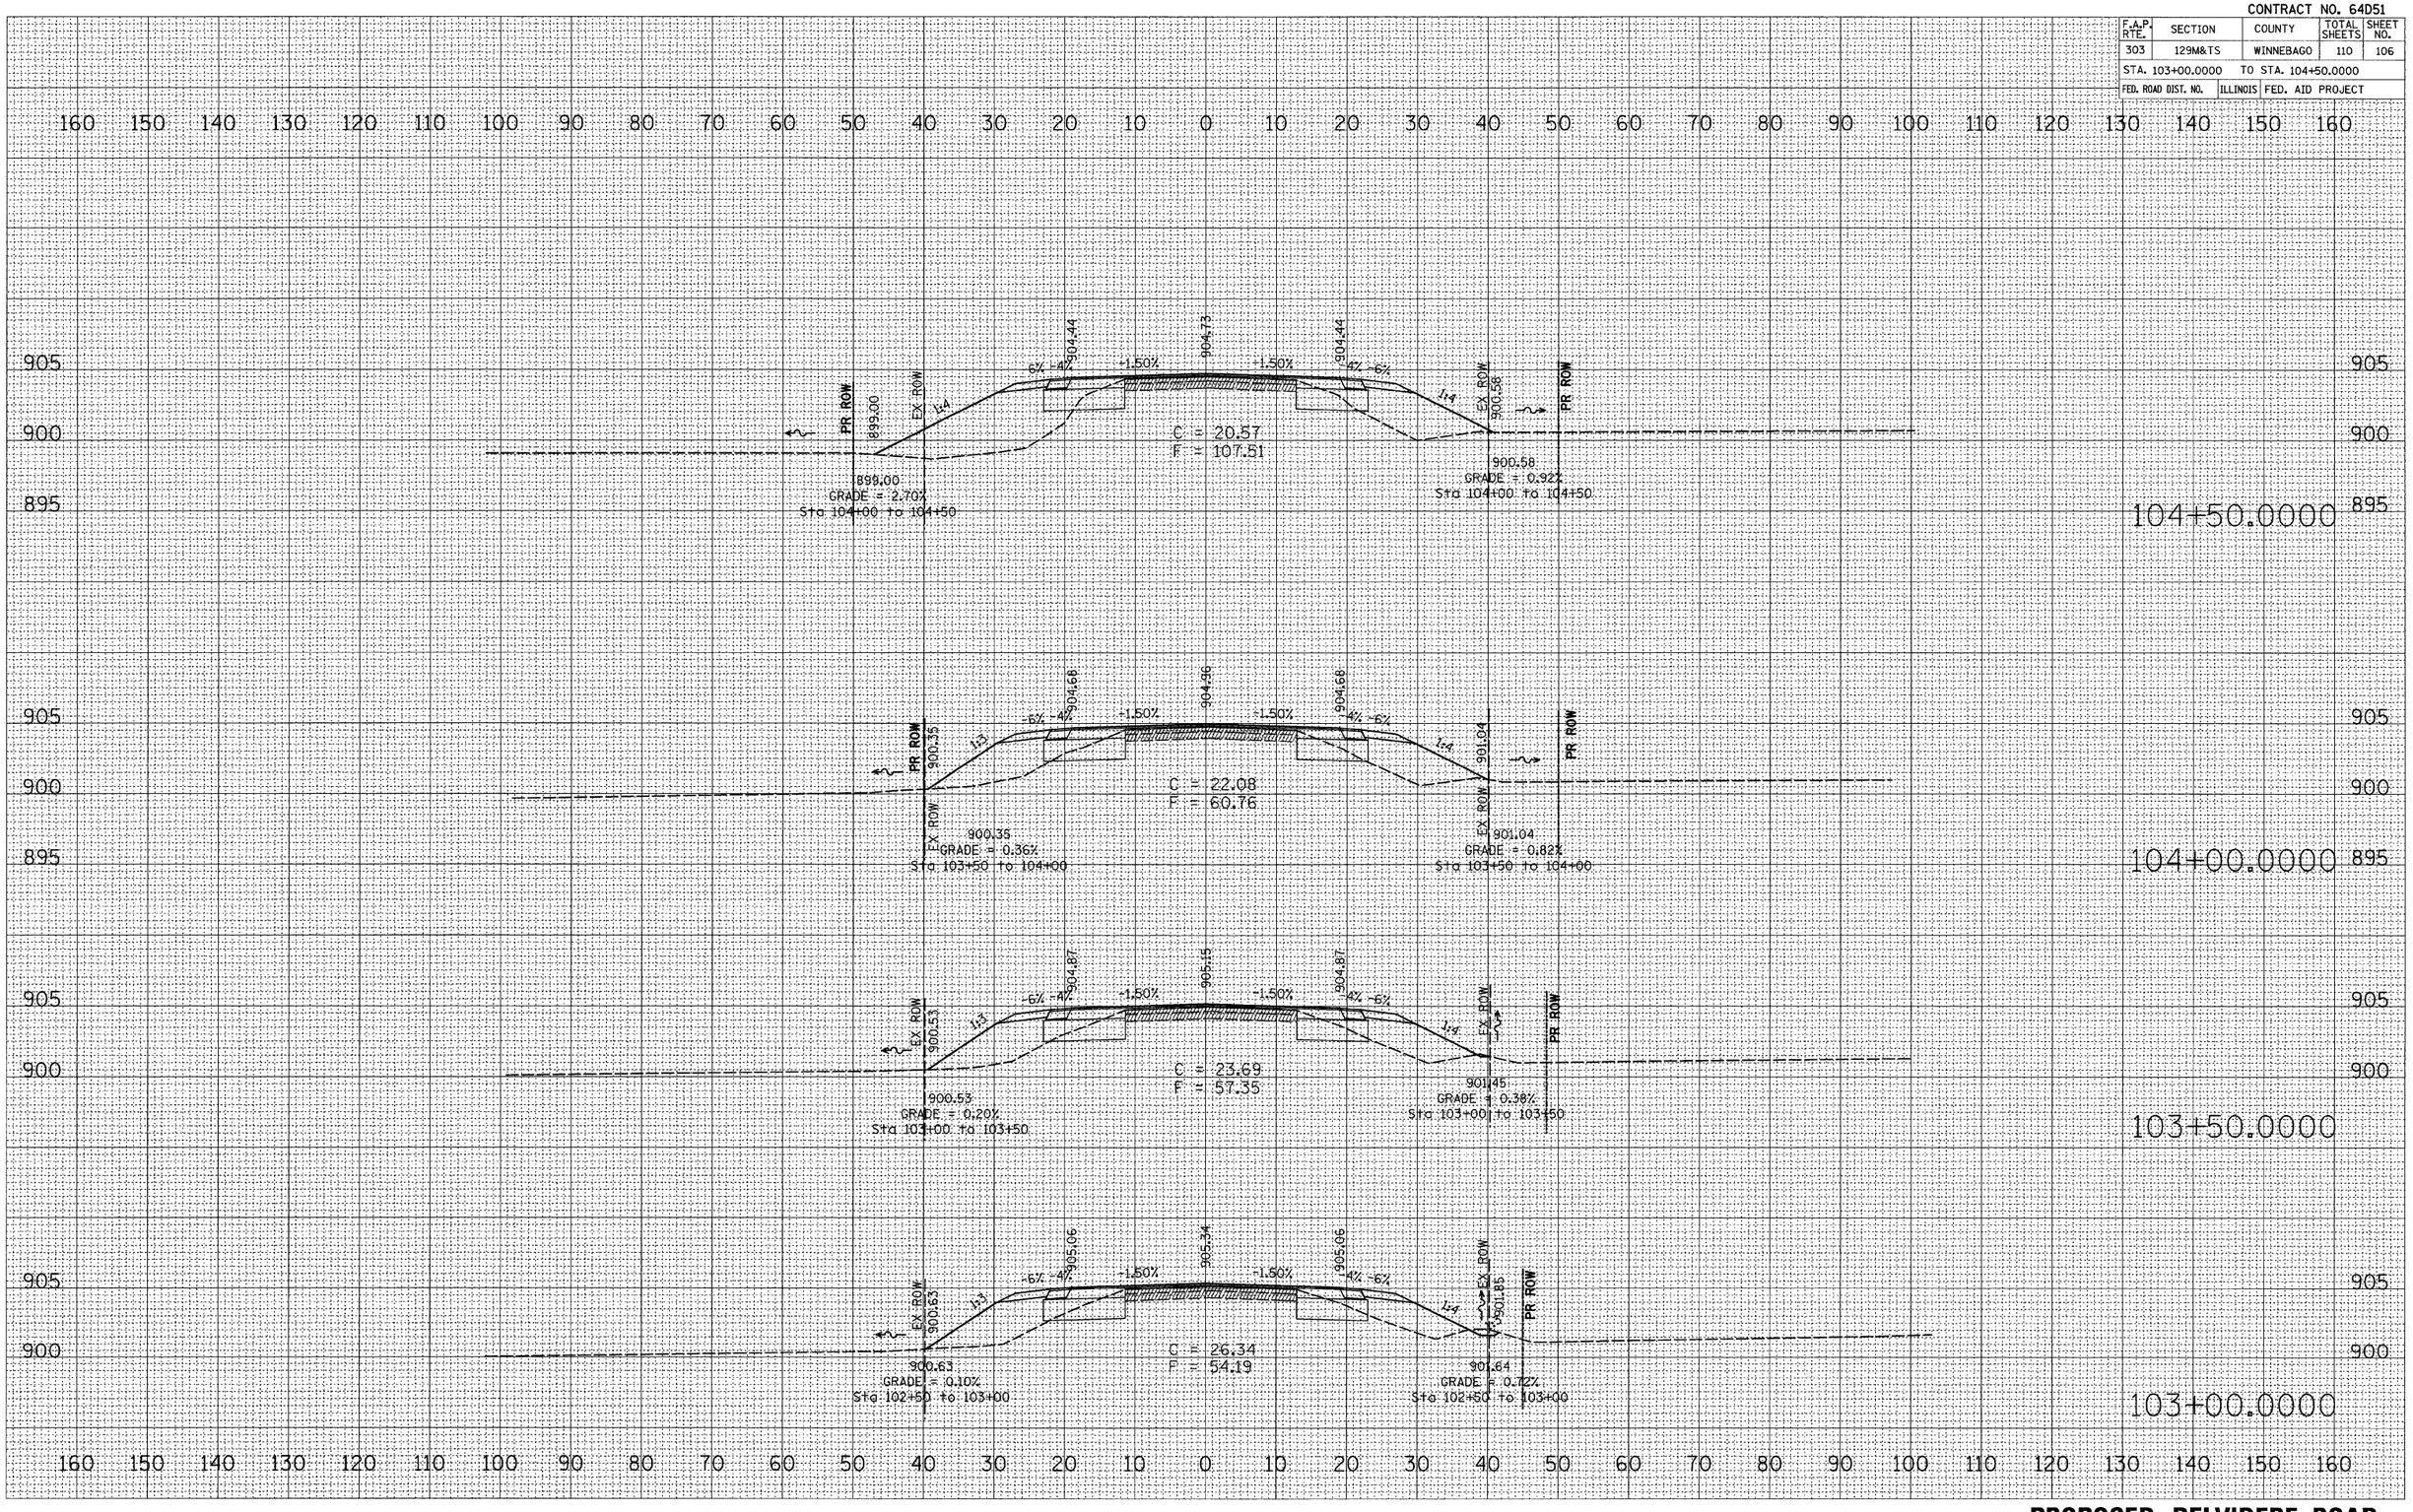

PROPOSED BELVIDERE ROAD

FINAL SURVEY	BY	DATE
SURVEYED		
PLOTTED		
NOTE BOOK	TEMPLATE	
NO.	AREAS CHECKED	

ORIGINAL SURVEY	BY	DATE
SURVEYED		
PLOTTED		
NOTE BOOK	TEMPLATE	
NO.	AREAS CHECKED	

PLOT DATE = Tue Dec 04 08:14:24 2007
FILE NAME = c:\projects\p095787\d95787sht.dgn
PLOT SCALE = 50.0000 ' / IN.
USER NAME = pslarmaj