CONTRACT NO. 66601

F.A.P. RTE.	SECTION	COUNTY	TOTAL SHEETS	SHEET NO.
326	*	LIVINGSTON	354	82
STA.		TO STA.		
FED. ROAD DIST. NO.	ILLINOIS	FED. AID PROJECT		

*(123,123X)RS-3,(124)RS-5,(123)BR-3

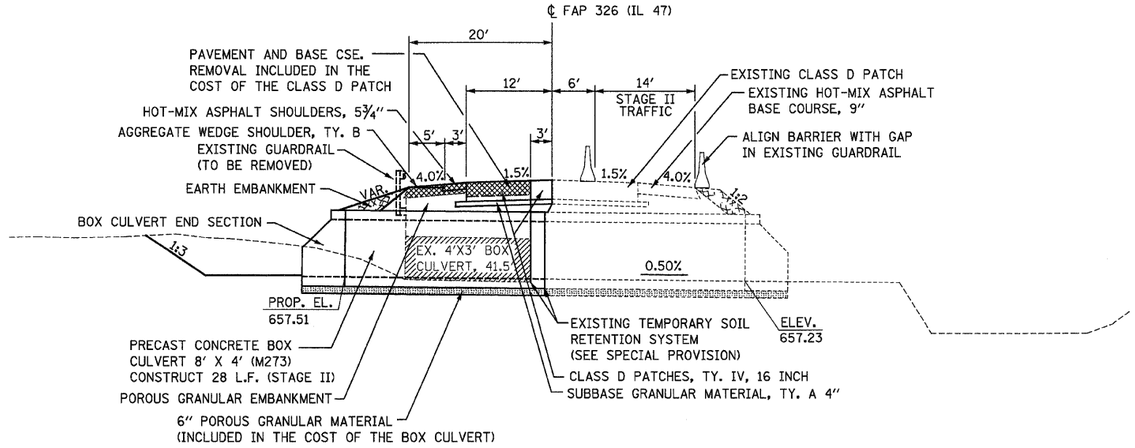

SECTION A-A
VIEW THROUGH 8'X4' PRECAST CONCRETE BOX CULVERT
STA. 836+98
(NO SCALE)

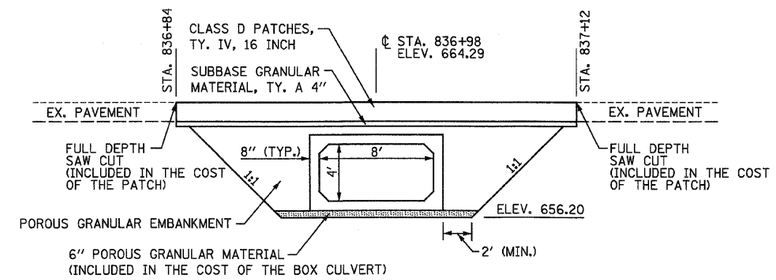

SECTION B-B
ELEVATION VIEW OF
8'X4' PRECAST CONCRETE
BOX CULVERT STA. 836+98
(NO SCALE)

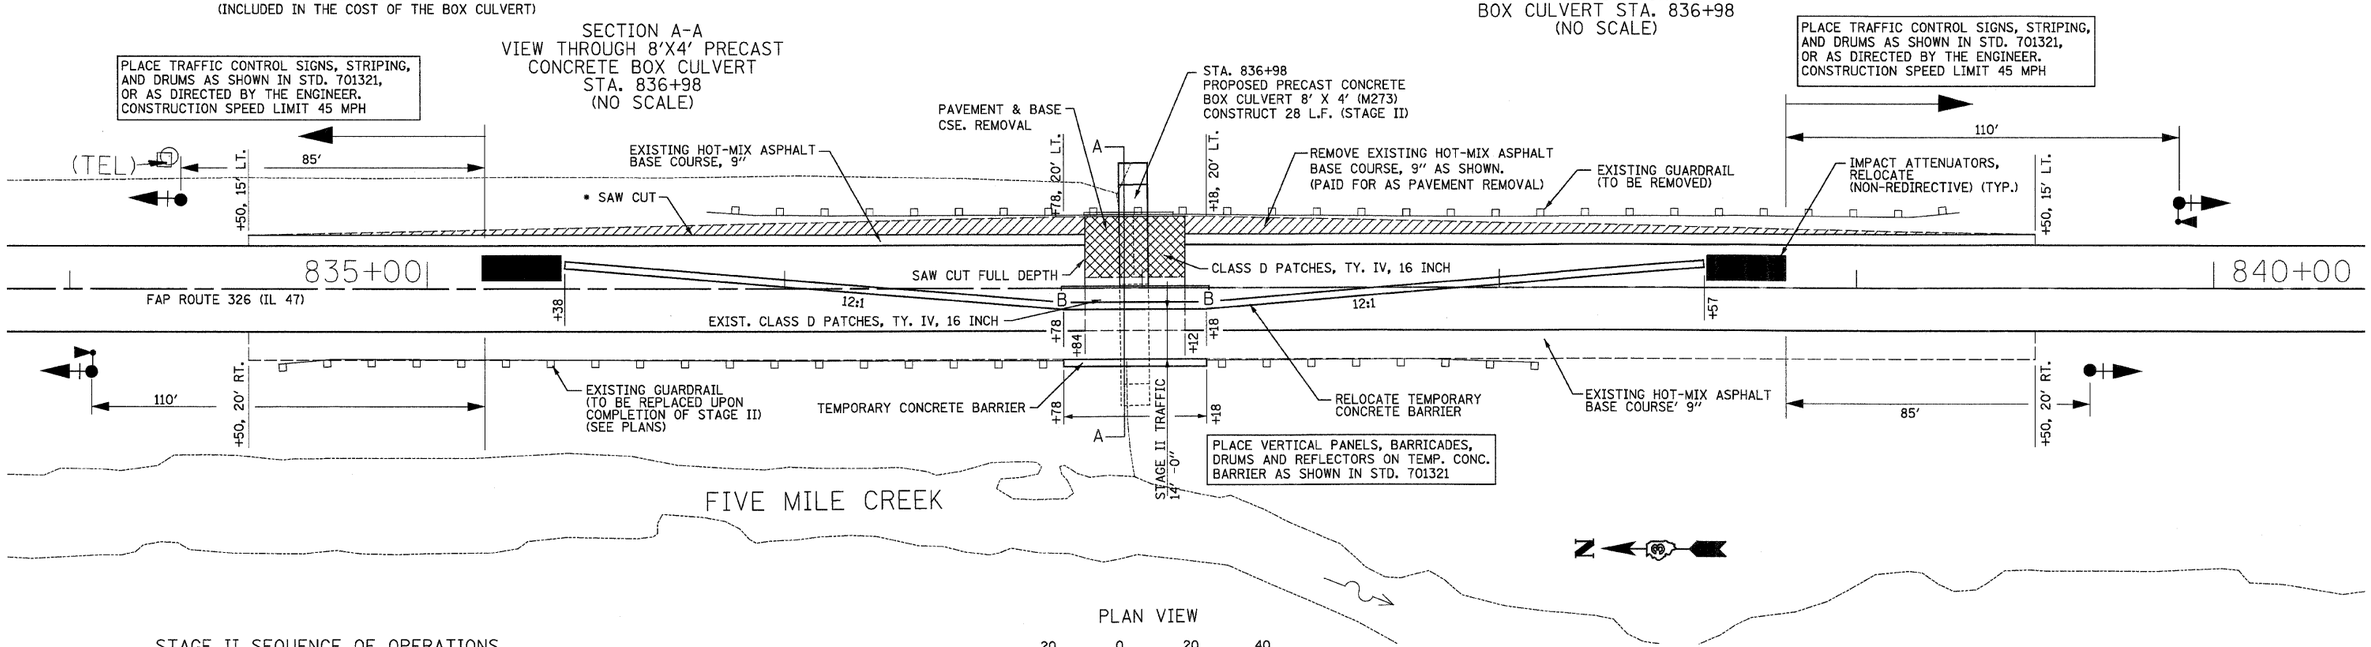

PLAN VIEW

20 0 20 40
SCALE IN FEET

STAGE II SEQUENCE OF OPERATIONS

1. PLACE TEMPORARY CONCRETE BARRIER 20' RT. STA. 836+78 TO STA. 837+18 PRIOR TO MOVING TRAFFIC CONTROLS TO STAGE II.

2. RELOCATE THE TEMPORARY CONCRETE BARRIER, ATTENUATORS, AND OTHER TRAFFIC CONTROL ITEMS AS SHOWN IN THESE DETAILS, STANDARD 701321 OR AS DIRECTED BY THE ENGINEER. THEN REDIRECT TRAFFIC TO SOUTHBOUND LANE.

3. REMOVE THE EXISTING GUARDRAIL LT. SIDE AND STAGE II PORTION OF THE EXISTING PAVEMENT AND CULVERT. ALSO REMOVE THE EXISTING HOT-MIX ASPHALT BASE COURSE, 9" WITHIN THE LIMITS AS SHOWN IN THESE DETAILS.

4. CONSTRUCT THE STAGE II PORTION OF THE PRECAST CONCRETE BOX CULVERT, GRANULAR EMBANKMENT AND CLASS D PATCH. REMOVE THE TEMPORARY SOIL RETENTION SYSTEM AS PER THE SPECIAL PROVISION.

5. REMOVE TRAFFIC CONTROL ITEMS AND REVERT TO TWO LANES OF TRAFFIC.

6. COMPLETE ALL REMAINING WORK SUCH AS RESURFACING, SHOULDERS, AND GUARDRAIL AS SHOWN IN THE PLANS.

* FULL DEPTH SAW CUT IS REQUIRED TO REMOVE THE BASE COURSE AS SHOWN. INCLUDED IN THE COST OF THE BASE COURSE REMOVAL. (PAID FOR AS PAVEMENT REMOVAL)

- REMOVAL ITEMS
- HOT-MIX ASPHALT BASE COURSE REMOVAL
- EXISTING SIGNAL HEAD W/BACKPLATE
- EXISTING SIGNAL HEAD W/BACKPLATE AND MICROWAVE DETECTOR

REVISIONS	
NAME	DATE

ILLINOIS DEPARTMENT OF TRANSPORTATION

STATION 836+98
STAGE II CONSTRUCTION PLANS

SCALE: VERT. HORIZ.
DATE
DRAWN BY
CHECKED BY