CONTRACT NO. 66601

F.A.P. RTE.	SECTION	COUNTY	TOTAL SHEETS	SHEET NO.
326	*	LIVINGSTON	354	93
STA.		TO STA.		
FED. ROAD DIST. NO.	ILLINOIS	FED. AID PROJECT		

*(123,123X)RS-3,(124)RS-5,(123)BR-3

EXIST. CURVE EXCL-5
PI STA. = 1241+73.46
Δ = 1° 07′ 50″ (LT)
D= 0° 07′ 53″
R= 43,56872′
T= 429.83
L= 859.64′
E= 2.12′
e= N.C.
P.C. STA. = 1237+43.62
P.T. STA.= 1246+03.26

PLACE VERTICAL PANELS, TYPE A LIGHTS, BARRICADES, DRUMS AND SIGNS AS SHOWN IN THIS DETAIL AND AS DIRECTED BY THE ENGINEER. COST OF THESE ITEMS TO BE INCLUDED IN THE CONTRACT UNIT PRICE EACH FOR TRAFFIC CONTROL AND PROTECTION (SPECIAL).

CONFLICTING EXISTING PAVEMENT MARKINGS WILL BE REMOVED AND PAID FOR AS PAVEMENT MARKING REMOVAL.

POSTED 40 MPH
CONST. SPEED LIMIT 30 MPH

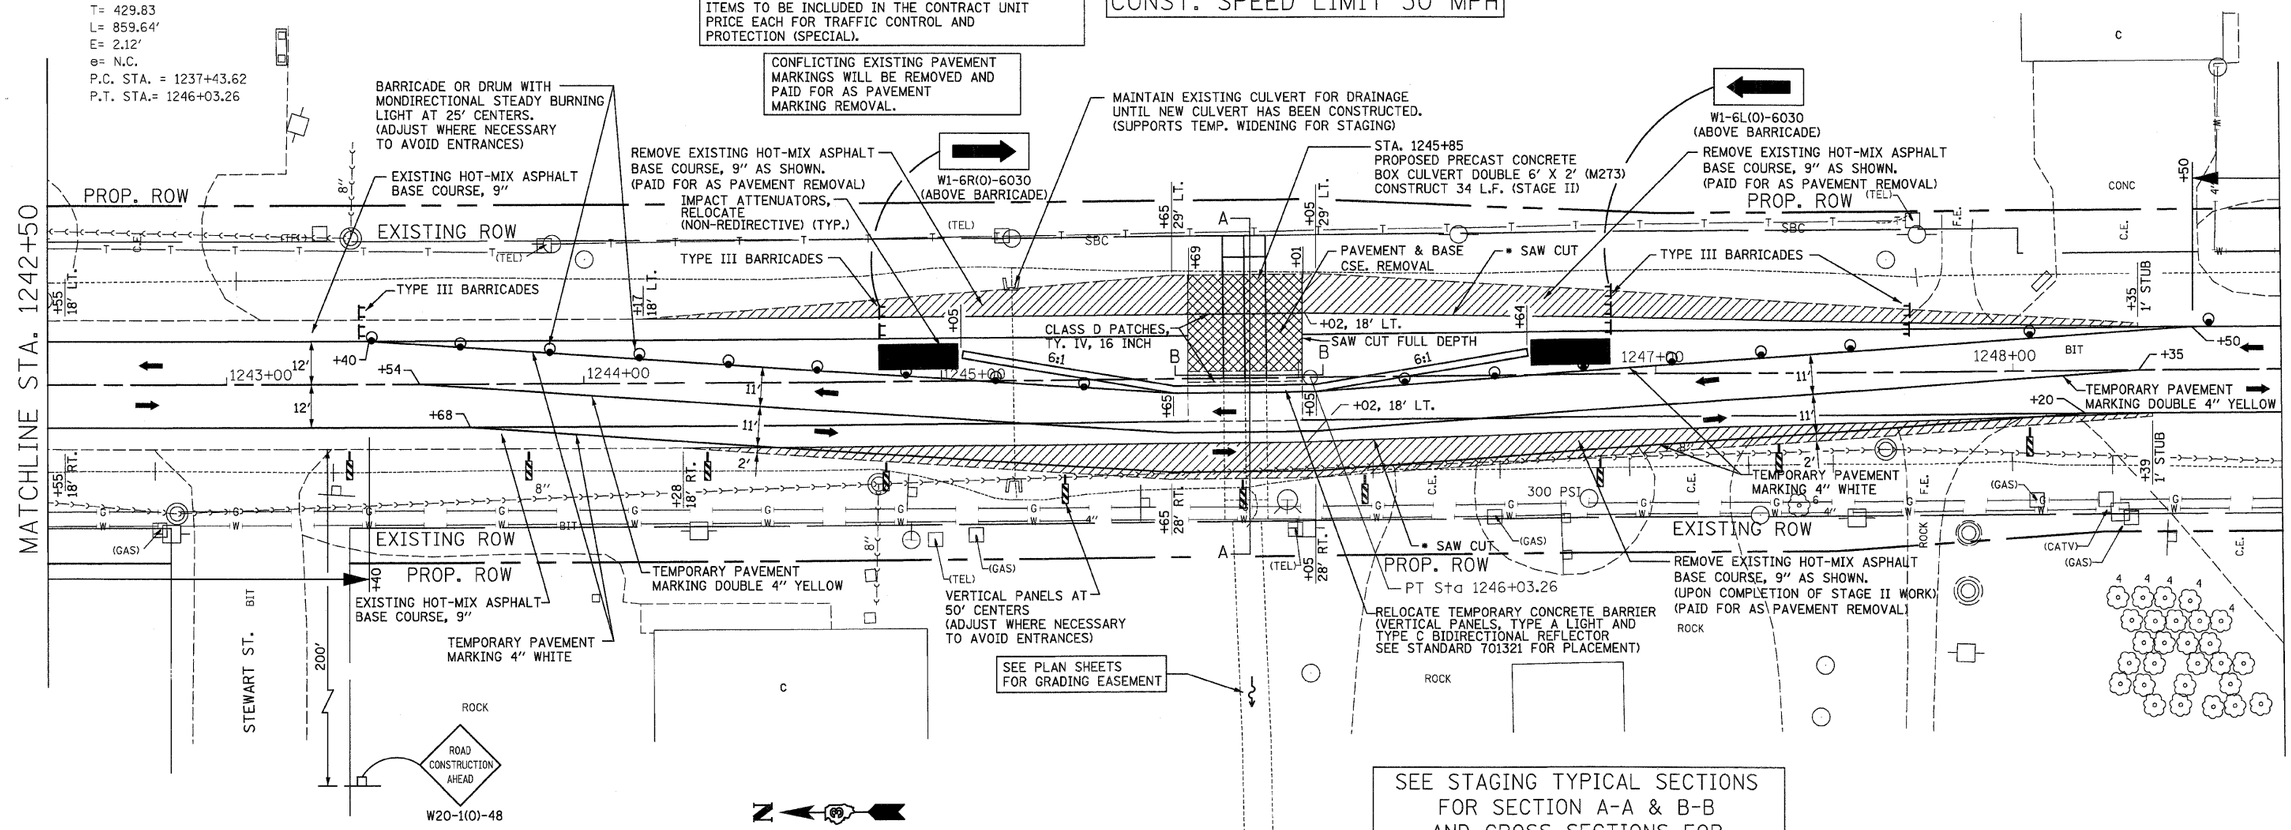

SEE STAGING TYPICAL SECTIONS FOR SECTION A-A & B-B AND CROSS SECTIONS FOR ADDITIONAL CONSTRUCTION DETAILS

PLAN VIEW

20 0 20 40
SCALE IN FEET

• FULL DEPTH SAW CUT IS REQUIRED TO REMOVE THE BASE COURSE AS SHOWN. INCLUDED IN THE COST OF THE BASE COURSE REMOVAL. (PAID FOR AS PAVEMENT REMOVAL)

NOTE: IF OPERATIONS EXCEED 4 DAYS SIGNS SHALL BE POST MOUNTED.

STAGE II SEQUENCE OF OPERATIONS

1. RELOCATE THE TEMPORARY CONCRETE BARRIER, ATTENUATORS, SIGNS AND OTHER TRAFFIC CONTROL ITEMS PER THESE DETAILS. MAINTAIN TWO-WAY TRAFFIC.

2. REMOVE THE STAGE II PORTION OF THE EXISTING PAVEMENT AND CULVERT. ALSO REMOVE THE EXISTING HOT-MIX ASPHALT BASE COURSE, 9″ (LT. SIDE) WITHIN THE LIMITS AS SHOWN IN THESE DETAILS.

3. CONSTRUCT THE STAGE II PORTION OF THE PRECAST CONCRETE BOX CULVERT, GRANULAR EMBANKMENT AND CLASS D PATCH. REMOVE THE TEMPORARY SOIL RETENTION SYSTEM AS PER THE SPECIAL PROVISION. REMOVE TEMPORARY EXTENSIONS AND PLUG THE EXISTING CULVERT AT STA. 1245+20.

4. REMOVE TRAFFIC CONTROL ITEMS, PROVIDE TEMPORARY STRIPING AND RESTORE NORMAL TRAFFIC OPERATIONS.

5. REMOVE THE EXISTING HOT-MIX ASPHALT BASE COURSE, 9″ (RT. SIDE) WITHIN THE LIMITS AS SHOWN IN THESE DETAILS.

6. COMPLETE ALL REMAINING WORK SUCH AS RESURFACING, SHOULDERS AND STRIPING AS SHOWN IN THE PLANS.

SHEET 2 OF 3

REVISIONS	
NAME	DATE

ILLINOIS DEPARTMENT OF TRANSPORTATION

TRAFFIC CONTROL AND PROTECTION (SPECIAL)
STATION 1245+85
STAGE II CONSTRUCTION PLANS

SCALE: VERT. HORIZ. DRAWN BY
DATE CHECKED BY