ORIGINAL SURVEY		BY	DATE
NOTE BOOK	SURVEYED		
	PLOTTED		
	TEMPLATE		
	AREAS		
NO.	AREAS CHECKED		

FINAL SURVEY		BY	DATE
NOTE BOOK	SURVEYED		
	PLOTTED		
	TEMPLATE		
	AREAS		
NO.			

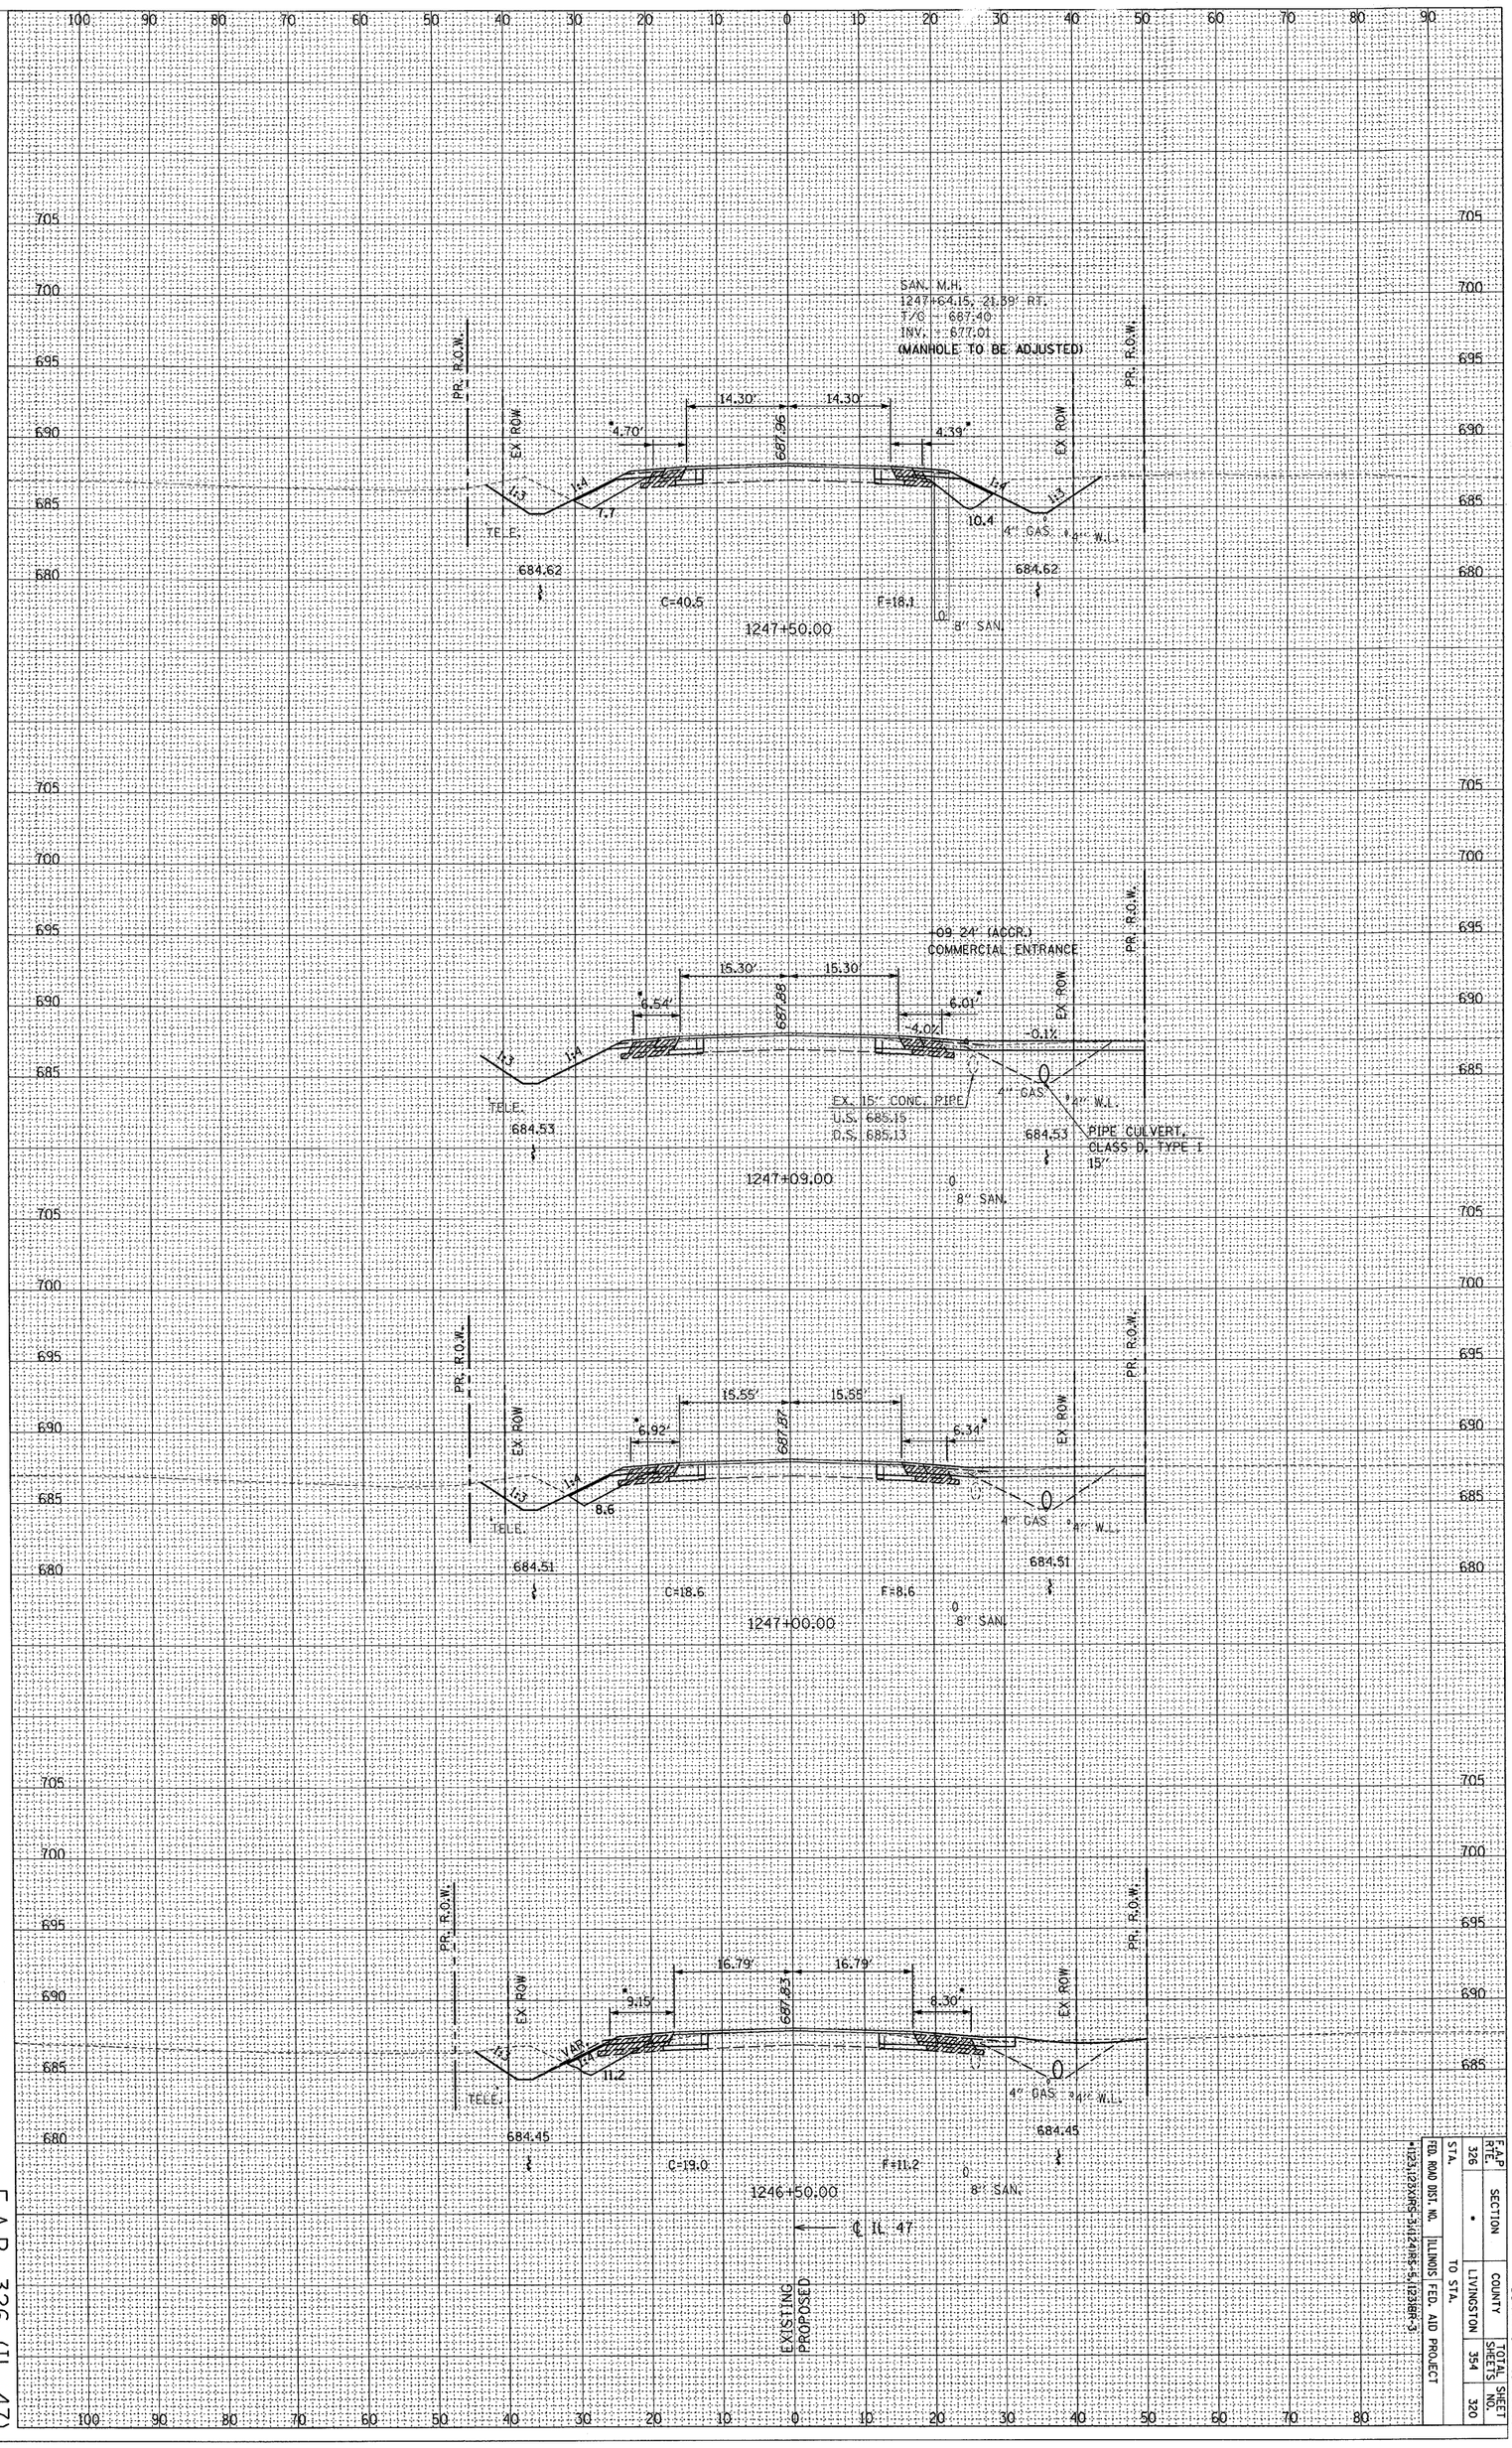

F.A.P. RTE.	SECTION	COUNTY	TOTAL SHEETS	SHEET NO.
326	•	LIVINGSTON	354	320
STA.		TO STA.		

FED. ROAD DIST. NO. | ILLINOIS FED. AID PROJECT

*1123,123XRS-3,1124RS-5,1123BR-3

CONTRACT NO. 66601

F.A.P. 326 (IL 47)