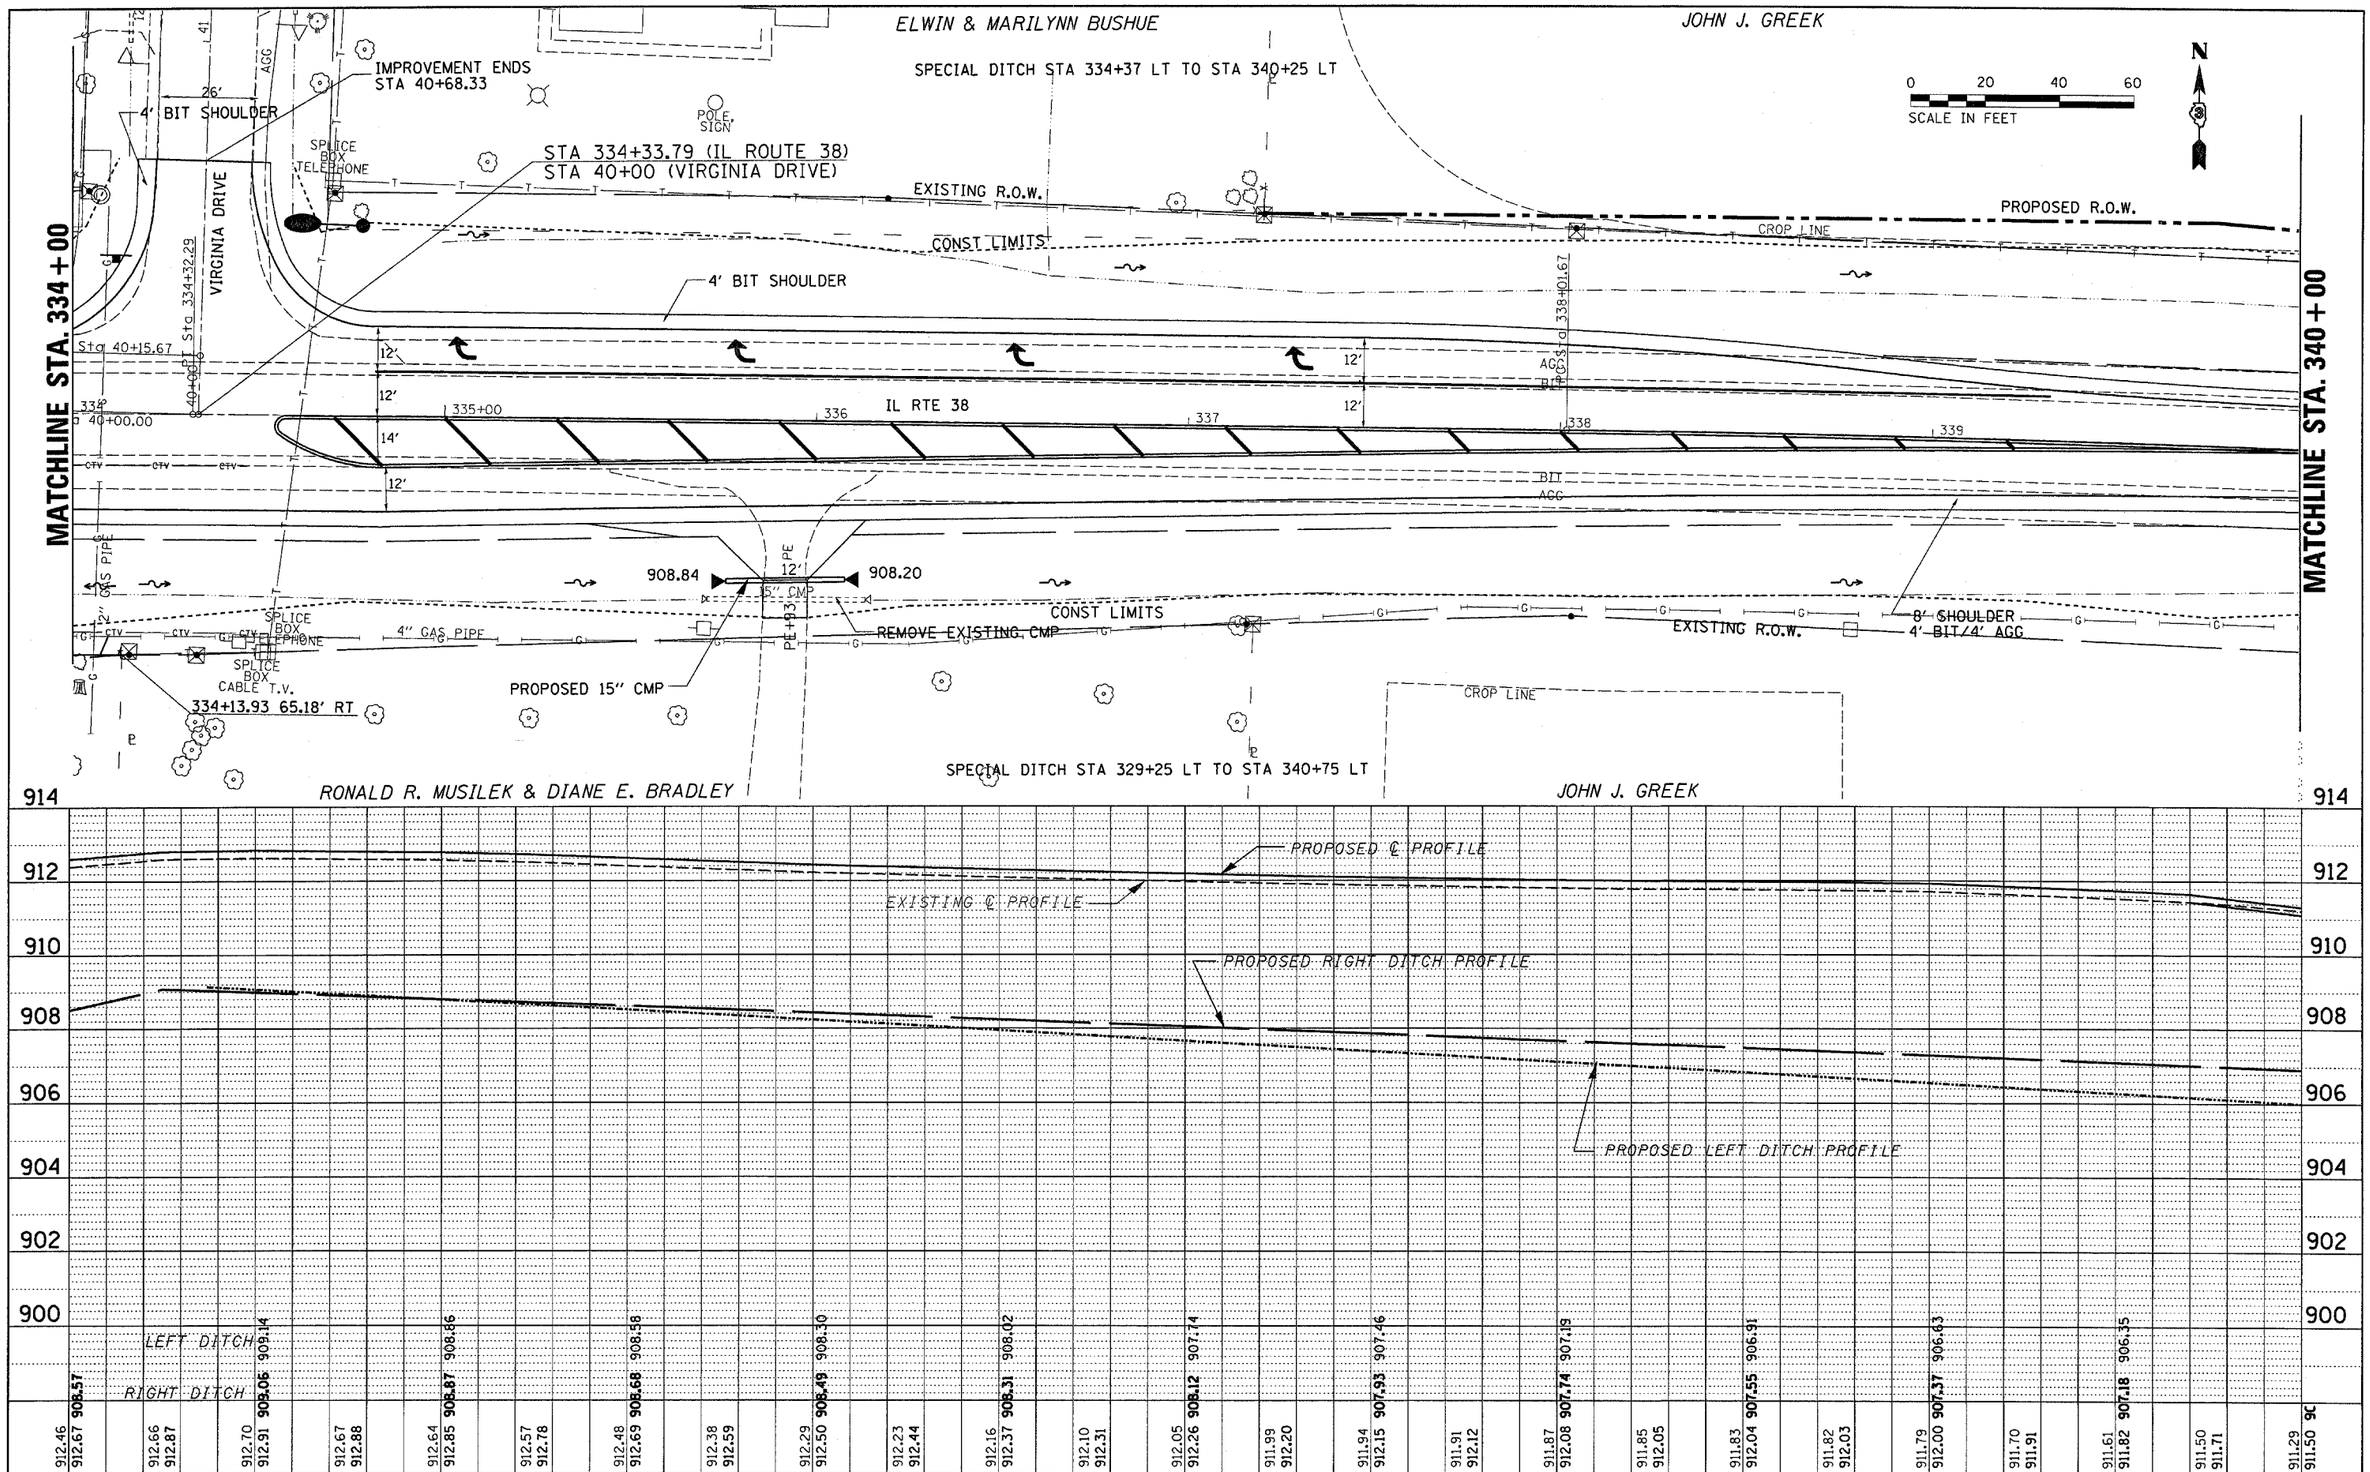


PLAN — NOTE BOOK NO. — SURVEYED — PLOTTED — ALIGNMENT CHECKED — RT. OF WAY CHECKED — CADD FILE NAME — BY — DATE

PROFILE — NOTE BOOK NO. — SURVEYED — PLOTTED — GRADES CHECKED — B.M. NOTED — STRUCTURE NOTATNS CHKD — BY — DATE

| | | | | | |
|---|---|---|---|---|---|
| FILE NAME = c:\projects\ed03006\planshts.dgn | USER NAME = fergusonsa | DESIGNED - | REVISED - | STATE OF ILLINOIS DEPARTMENT OF TRANSPORTATION | IL RTE 38 |
| | | DRAWN - | REVISED - | | |
| | PLOT SCALE = 20.0000 ' / IN. | CHECKED - | REVISED - | | |
| | PLOT DATE = Dec 14, 2007 - 04:05:51 PM | DATE - | REVISED - | | SCALE: SHEET NO. OF SHEETS STA. TO STA. |

| F.A.P RTE. | SECTION | COUNTY | TOTAL SHEETS | SHEET NO. |
|---|---|---|---|---|
| 567 | 34 N & N-1 | DEKALB | 62 | 17 |
| | | CONTRACT NO. 66632 | | |
| FED. ROAD DIST. NO. | ILLINOIS | FED. AID PROJECT | | |