PLAN	DATE
SURVEYED	BY
PLOTTED	
ISSUES CHECKED	
R/T OF WAY CHECKED	
NOTE BOOK	
NO.	

PROFILE	DATE
SURVEYED	BY
PLOTTED	
ISSUES CHECKED	
R/T OF WAY CHECKED	
NOTE BOOK	
NO.	

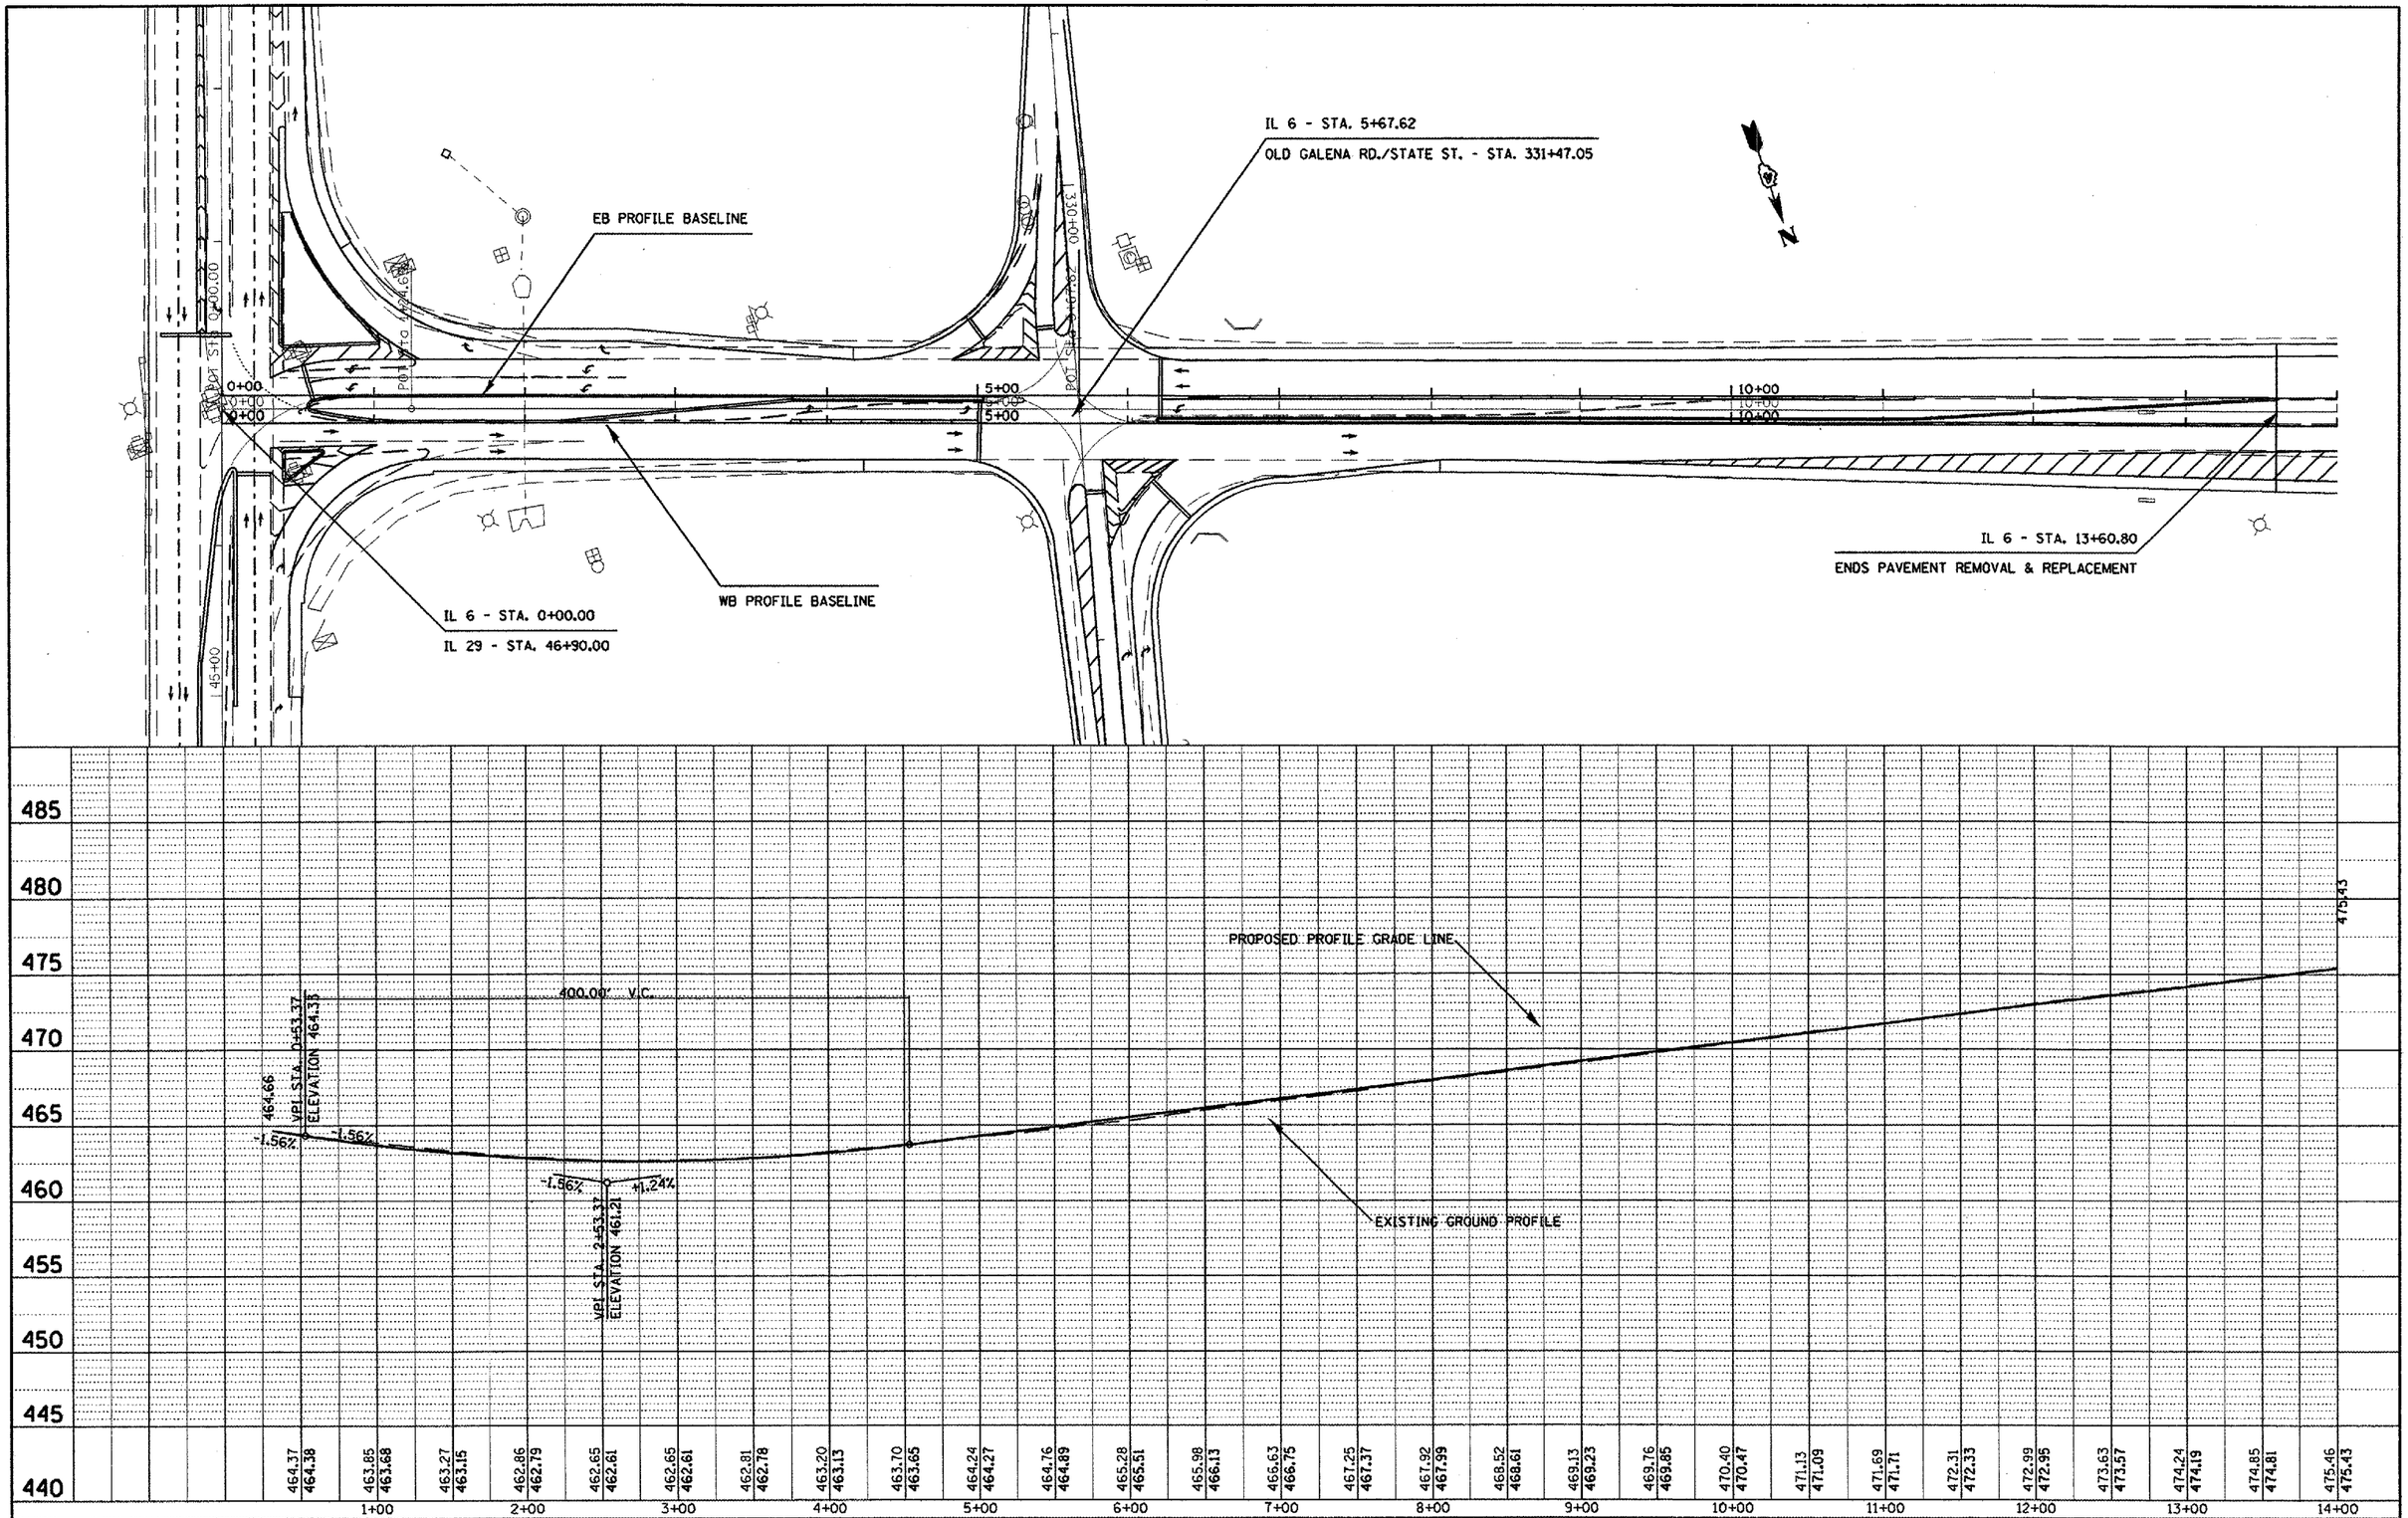

FILE NAME = S:\DGN\DRAFT\STD&PLNS\SQUA09-NEW\Active	USER NAME = brucebm	DESIGNED -	REVISED -
	Contracts\68110\ebprofile.dgn	DRAWN -	REVISED -
	PLOT SCALE = 100.0000 ' / IN.	CHECKED -	REVISED -
	PLOT DATE = 12/17/2007	DATE -	REVISED -

STATE OF ILLINOIS
DEPARTMENT OF TRANSPORTATION

IL RTE. 6 PROFILE

SCALE:	SHEET NO.	OF	SHEETS	STA.	TO STA.

F.A.P RTE.	SECTION	COUNTY	TOTAL SHEETS	SHEET NO.
318	72-(6-1)RS	PEORIA	89	29
		CONTRACT NO. 68110		
FED. ROAD DIST. NO.	ILLINOIS	FED. AID PROJECT		