CONTRACT NO. 68110

F.A.P. RTE.	SECTION	COUNTY	TOTAL SHEETS	SHEET NO.
318	72-(6-1)RS	PEORIA	89	30
STA.		TO STA.		
FED. ROAD DIST. NO.	ILLINOIS	FED. AID PROJECT		

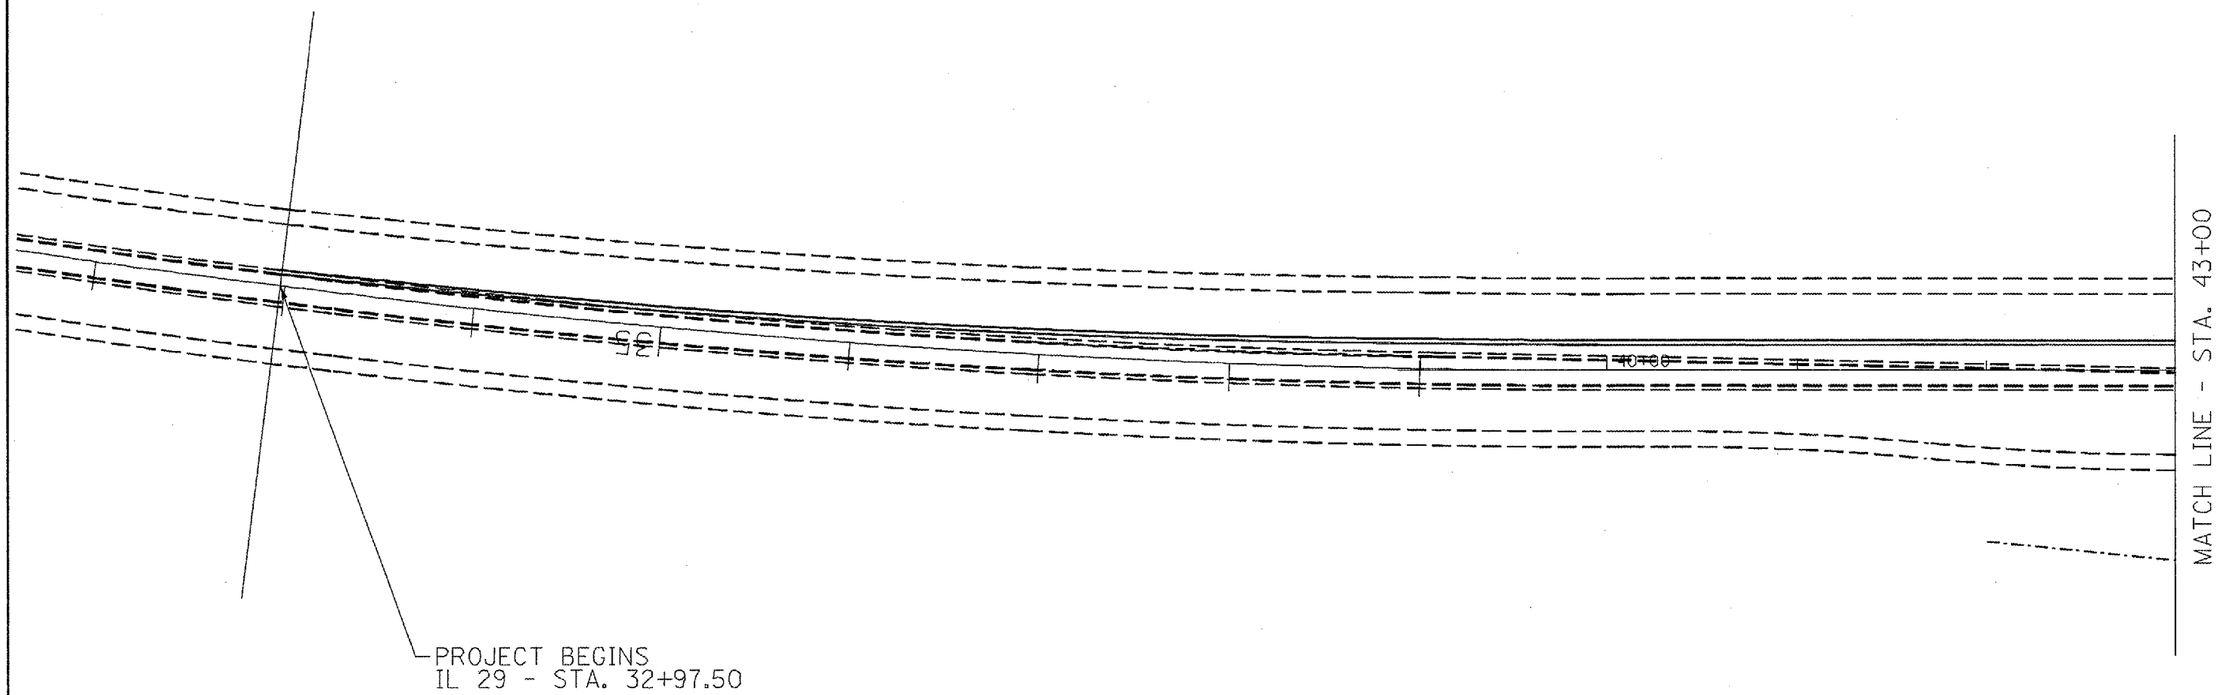

REVISIONS NAME	DATE

ILLINOIS DEPARTMENT OF TRANSPORTATION

PROPOSED PLAN

SCALE: VERT. HORIZ.

DATE

DRAWN BY

CHECKED BY

PLOT DATE = 12/17/2007
FILE NAME = C:\PROJECT\STDPLNS\SGUMOP-NEW\Active Contracts\68110\Cover sheet & SGD.dgn
PLOT SCALE = 189.5897 ' / IN.
USER NAME = bruceba