CONTRACT NO. 68110

F.A.P. RTE.	SECTION	COUNTY	TOTAL SHEETS	SHEET NO.
318	72-(6-1)RS	PEORIA	89	55
STA.		TO STA.		
FED. ROAD DIST. NO.	ILLINOIS	FED. AID PROJECT		

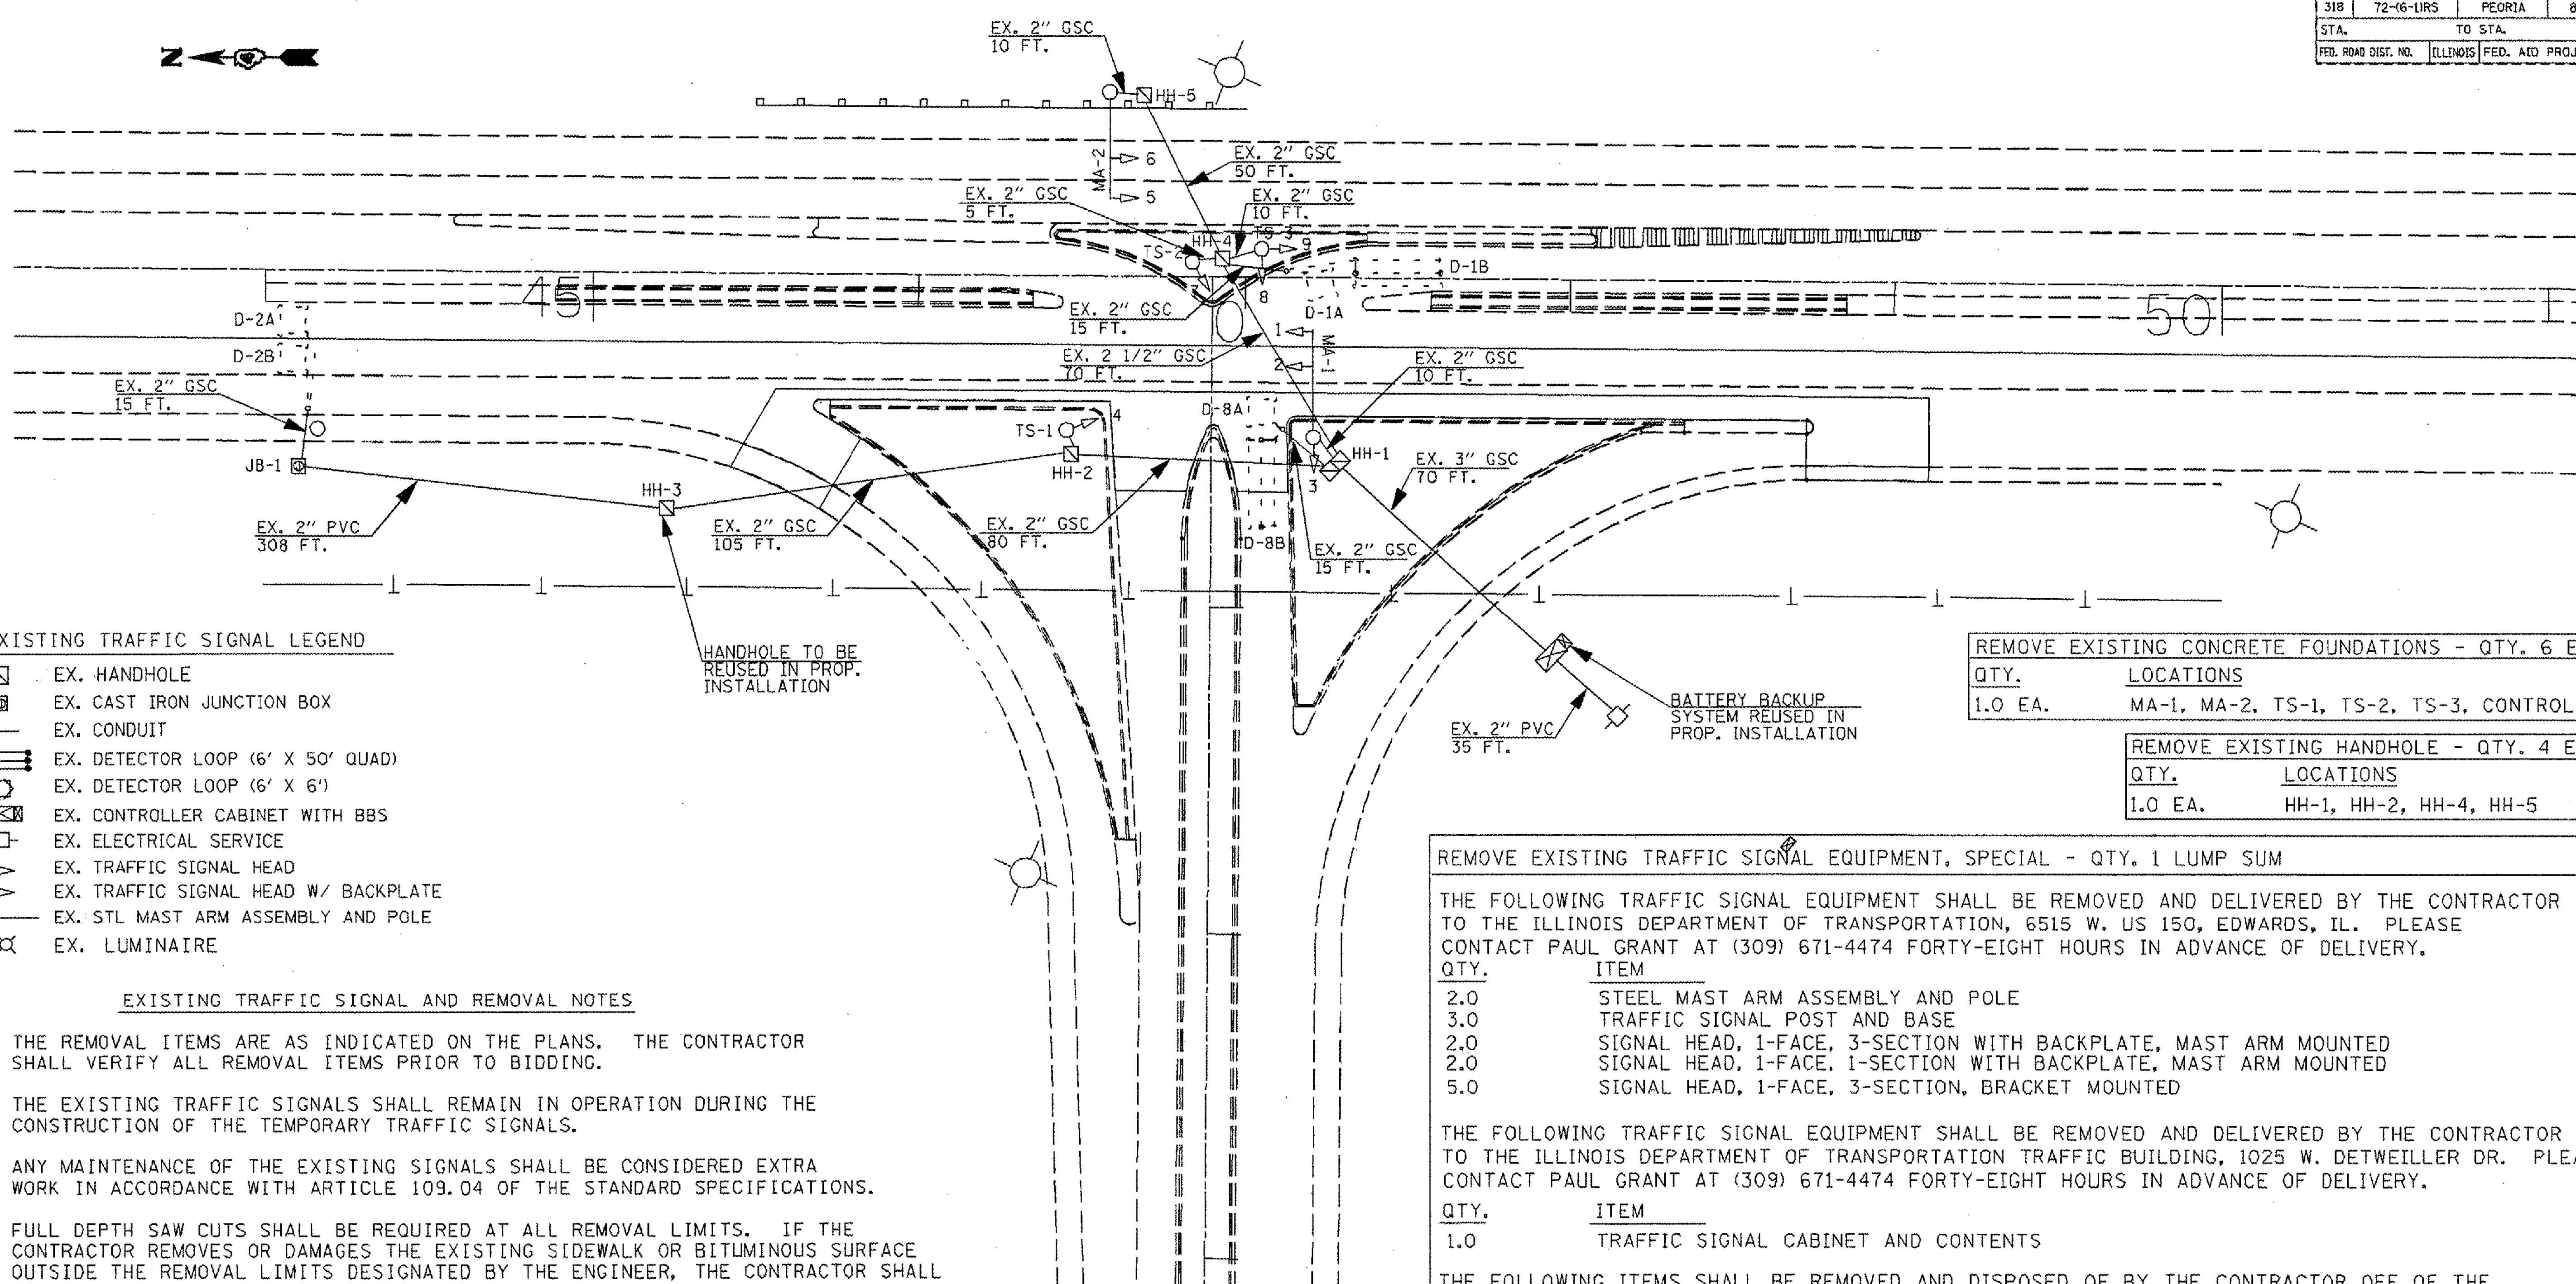

EXISTING TRAFFIC SIGNAL LEGEND

- EX. HANDHOLE
- EX. CAST IRON JUNCTION BOX
- EX. CONDUIT
- EX. DETECTOR LOOP (6' X 50' QUAD)
- EX. DETECTOR LOOP (6' X 6')
- EX. CONTROLLER CABINET WITH BBS
- EX. ELECTRICAL SERVICE
- EX. TRAFFIC SIGNAL HEAD
- EX. TRAFFIC SIGNAL HEAD W/ BACKPLATE
- EX. STL MAST ARM ASSEMBLY AND POLE
- EX. LUMINAIRE

EXISTING TRAFFIC SIGNAL AND REMOVAL NOTES

1. THE REMOVAL ITEMS ARE AS INDICATED ON THE PLANS. THE CONTRACTOR SHALL VERIFY ALL REMOVAL ITEMS PRIOR TO BIDDING.
2. THE EXISTING TRAFFIC SIGNALS SHALL REMAIN IN OPERATION DURING THE CONSTRUCTION OF THE TEMPORARY TRAFFIC SIGNALS.
3. ANY MAINTENANCE OF THE EXISTING SIGNALS SHALL BE CONSIDERED EXTRA WORK IN ACCORDANCE WITH ARTICLE 109.04 OF THE STANDARD SPECIFICATIONS.
4. FULL DEPTH SAW CUTS SHALL BE REQUIRED AT ALL REMOVAL LIMITS. IF THE CONTRACTOR REMOVES OR DAMAGES THE EXISTING SIDEWALK OR BITUMINOUS SURFACE OUTSIDE THE REMOVAL LIMITS DESIGNATED BY THE ENGINEER, THE CONTRACTOR SHALL REMOVE AND/OR REPLACE THAT PORTION AT THE CONTRACTOR'S EXPENSE.
5. THE EXISTING HANDHOLES SHALL BE REMOVED. THIS WORK WILL BE PAID FOR AS "REMOVE EXISTING HANDHOLE".

SCHEDULE OF QUANTITIES

ITEM DESCRIPTION	UNIT	QUANTITY
REMOVE EXISTING TRAFFIC SIGNAL EQUIPMENT, SPECIAL	L SUM	1.0
REMOVE EXISTING CONCRETE FOUNDATIONS	EACH	6.0
REMOVE EXISTING HANDHOLE	EACH	4.0

REMOVE EXISTING CONCRETE FOUNDATIONS - QTY. 6 EA.

QTY.	LOCATIONS
1.0 EA.	MA-1, MA-2, TS-1, TS-2, TS-3, CONTROLLER

REMOVE EXISTING HANDHOLE - QTY. 4 EA.

QTY.	LOCATIONS
1.0 EA.	HH-1, HH-2, HH-4, HH-5

REMOVE EXISTING TRAFFIC SIGNAL EQUIPMENT, SPECIAL - QTY. 1 LUMP SUM

THE FOLLOWING TRAFFIC SIGNAL EQUIPMENT SHALL BE REMOVED AND DELIVERED BY THE CONTRACTOR TO THE ILLINOIS DEPARTMENT OF TRANSPORTATION, 6515 W. US 150, EDWARDS, IL. PLEASE CONTACT PAUL GRANT AT (309) 671-4474 FORTY-EIGHT HOURS IN ADVANCE OF DELIVERY.

QTY.	ITEM
2.0	STEEL MAST ARM ASSEMBLY AND POLE
3.0	TRAFFIC SIGNAL POST AND BASE
2.0	SIGNAL HEAD, 1-FACE, 3-SECTION WITH BACKPLATE, MAST ARM MOUNTED
2.0	SIGNAL HEAD, 1-FACE, 1-SECTION WITH BACKPLATE, MAST ARM MOUNTED
5.0	SIGNAL HEAD, 1-FACE, 3-SECTION, BRACKET MOUNTED

THE FOLLOWING TRAFFIC SIGNAL EQUIPMENT SHALL BE REMOVED AND DELIVERED BY THE CONTRACTOR TO THE ILLINOIS DEPARTMENT OF TRANSPORTATION TRAFFIC BUILDING, 1025 W. DETWEILLER DR. PLEASE CONTACT PAUL GRANT AT (309) 671-4474 FORTY-EIGHT HOURS IN ADVANCE OF DELIVERY.

QTY.	ITEM
1.0	TRAFFIC SIGNAL CABINET AND CONTENTS

THE FOLLOWING ITEMS SHALL BE REMOVED AND DISPOSED OF BY THE CONTRACTOR OFF OF THE RIGHT-OF-WAY. THE SALVAGE VALUE OF THIS EQUIPMENT SHALL BE REFLECTED IN THE UNIT BID PRICE FOR REMOVE EXISTING TRAFFIC SIGNAL EQUIPMENT.

QTY.	ITEM
1.0	SERVICE INSTALLATION COMPLETE
1.0	JUNCTION BOX
ALL	ELECTRIC CABLE

TRAFFIC SIGNALS SHEET 2 OF 18

REVISIONS NAME	DATE

ILLINOIS DEPARTMENT OF TRANSPORTATION

EXISTING TRAFFIC SIGNALS REMOVAL ITEMS

IL 6 & IL 29

PEORIA COUNTY

SCALE: VERT. HORIZ. | DRAWN BY | DATE | CHECKED BY

PLOT DATE = 12/17/2007
FILE NAME = S:\GEN\DRAFT\STD&PLNS\SQUAD4-NEW\Active Contracts\68110\Cover sheet & 300 .dgn
PLOT SCALE = 52.9412 ' / IN.
USER NAME = brucebn