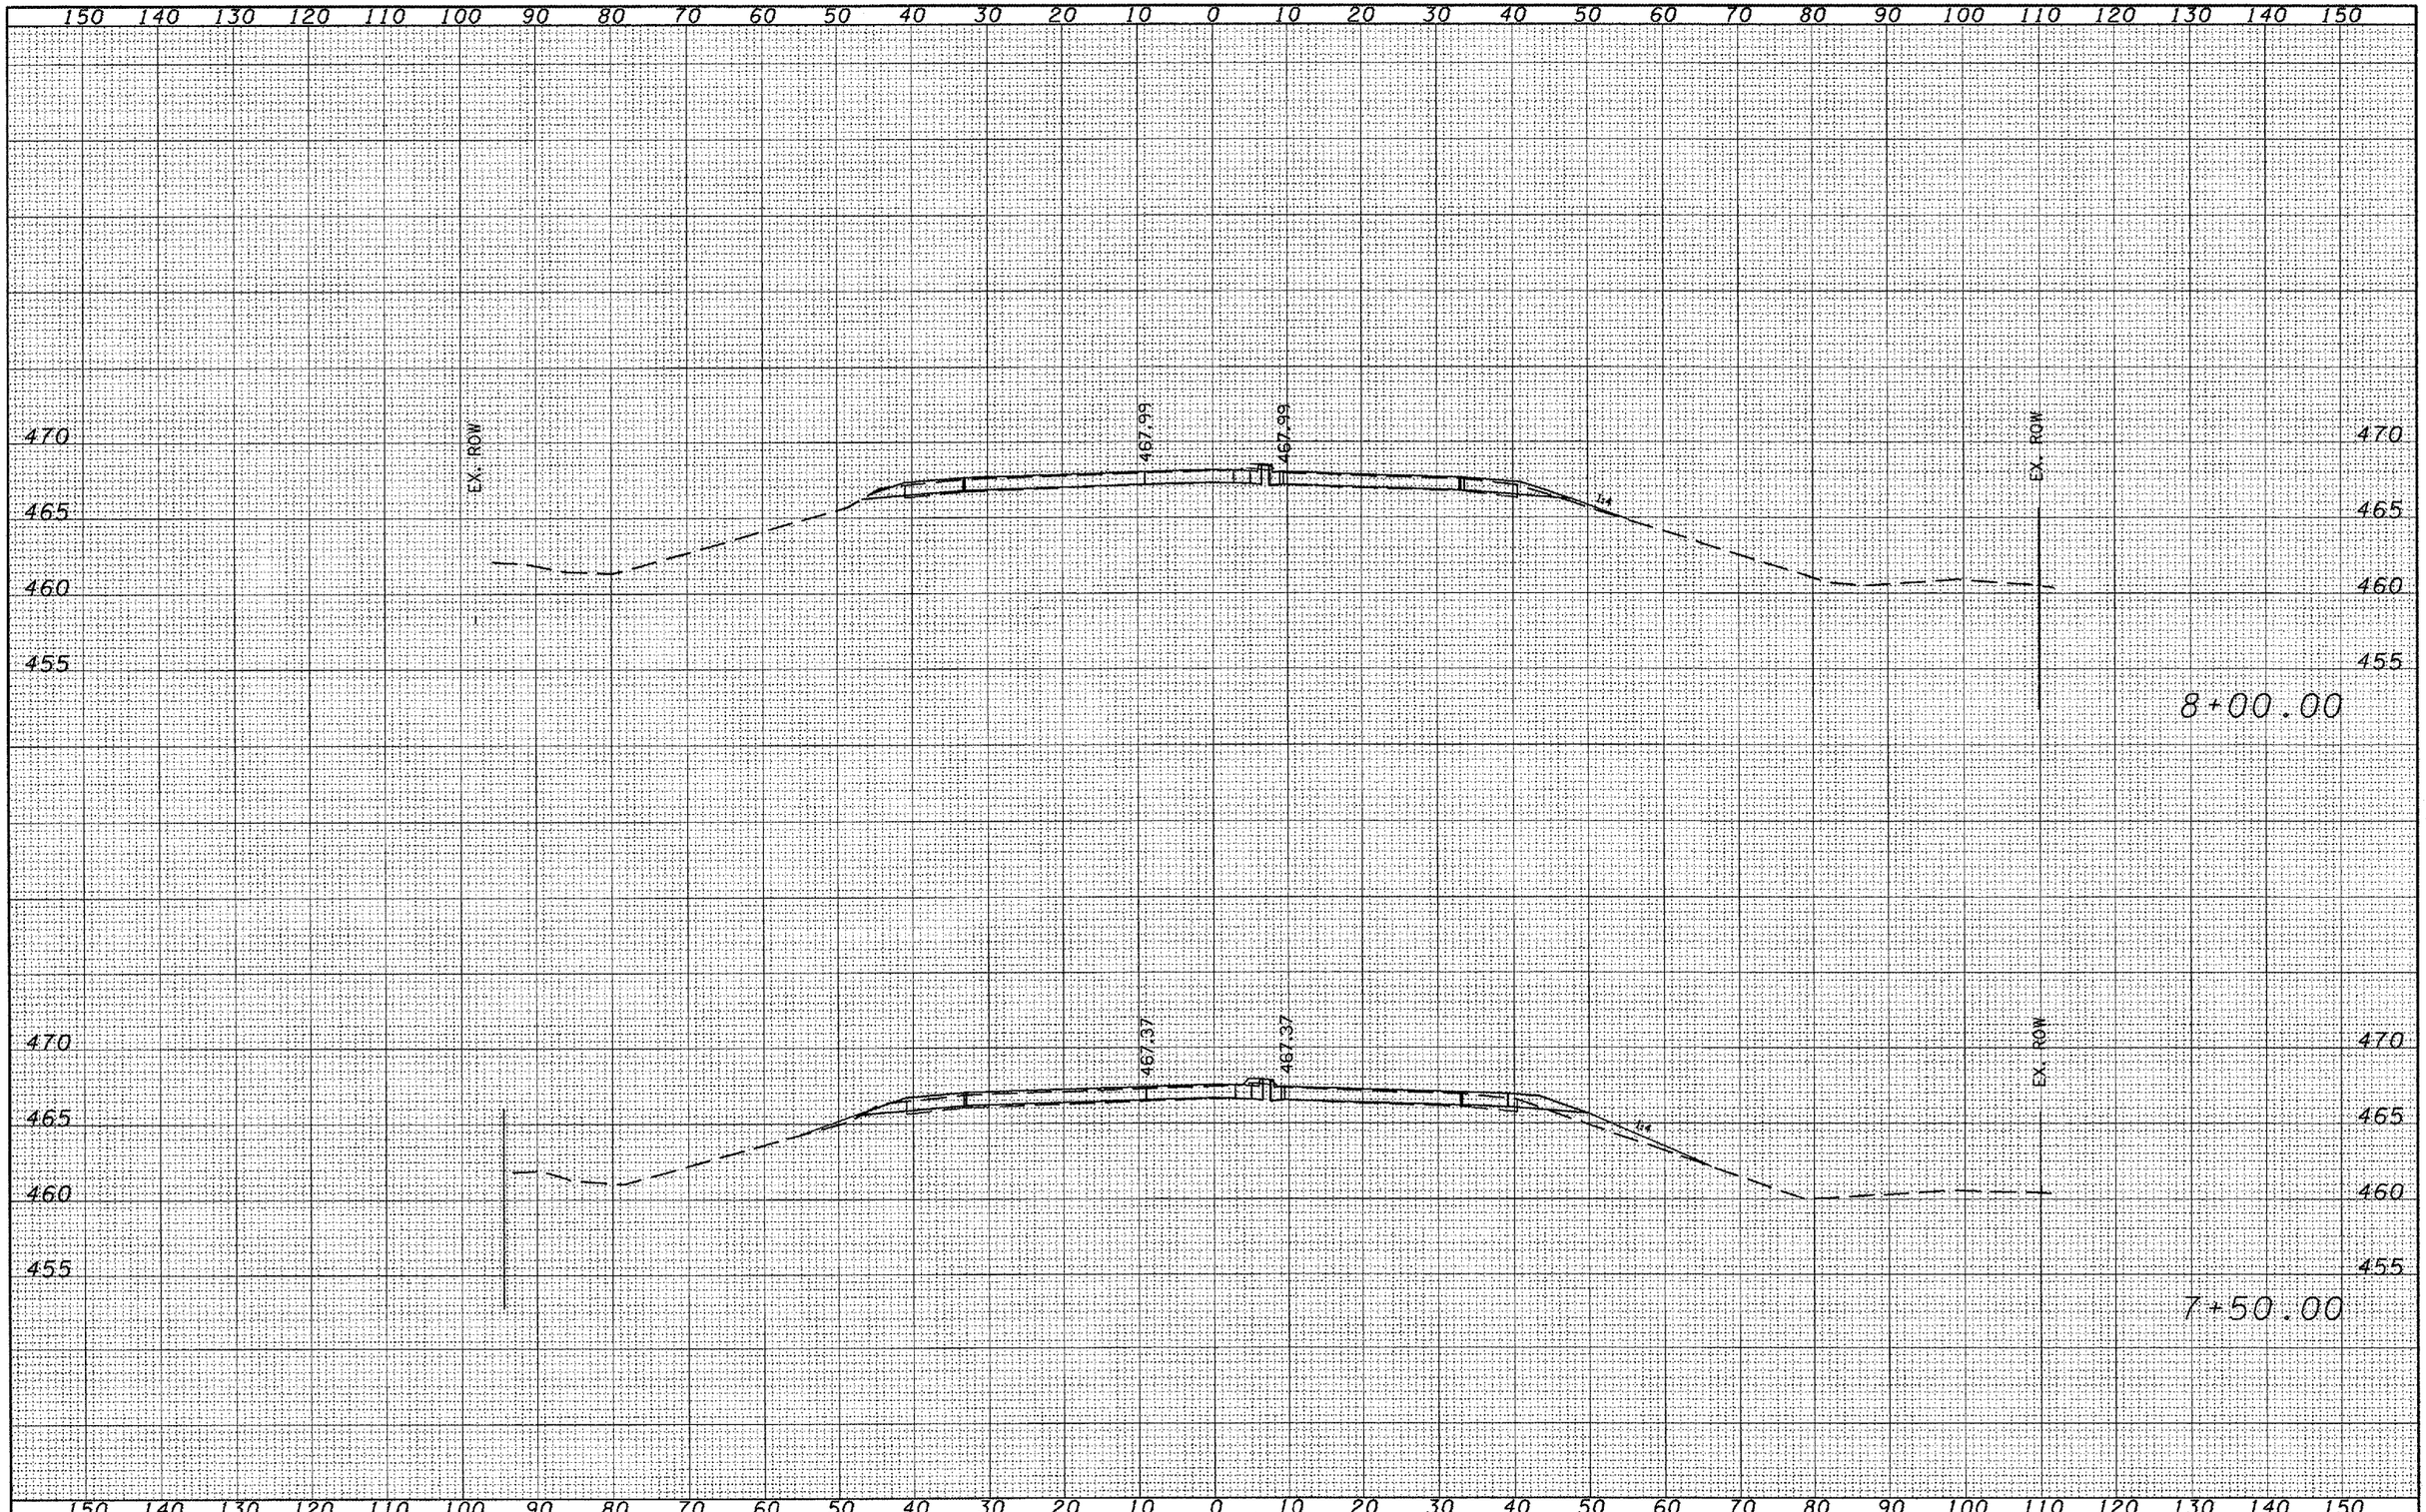

FINAL SURVEY	NOTE BOOK	NO.
SURVEYED		
PLOTTED		
TEMPLATE		
AREAS		
AREAS CHECKED		

ORIGINAL SURVEY	NOTE BOOK	NO.
SURVEYED		
PLOTTED		
TEMPLATE		
AREAS		
AREAS CHECKED		

BY	DATE

FILE NAME =	USER NAME = bruceabn	DESIGNED -	REVISED -
S:\GEN\DRAFT\STD&PLNS\SQUAD9-NEW\Active Contracts\68110\Cover sheet & SOQ .dgn		DRAWN -	REVISED -
	PLOT SCALE = 20.0000 ' / IN.	CHECKED -	REVISED -
	PLOT DATE = 12/17/2007	DATE -	REVISED -

STATE OF ILLINOIS
DEPARTMENT OF TRANSPORTATION

IL 6 MAINLINE

SCALE: | SHEET NO. OF SHEETS | STA. 7+50.00 | TO STA. 8+00.00

F.A.318. RTE.	SECTION	COUNTY	TOTAL SHEETS	SHEET NO.
IL 6	72-(6-1)RS	PEORIA	89	79
		CONTRACT NO. 68110		
FED. ROAD DIST. NO.	ILLINOIS	FED. AID PROJECT		