FINAL SURVEY		BY	DATE
NOTE BOOK	SURVEYED		
NO.	PLOTTED		
	TEMPLATE		
	AREAS		
	AREAS CHECKED		

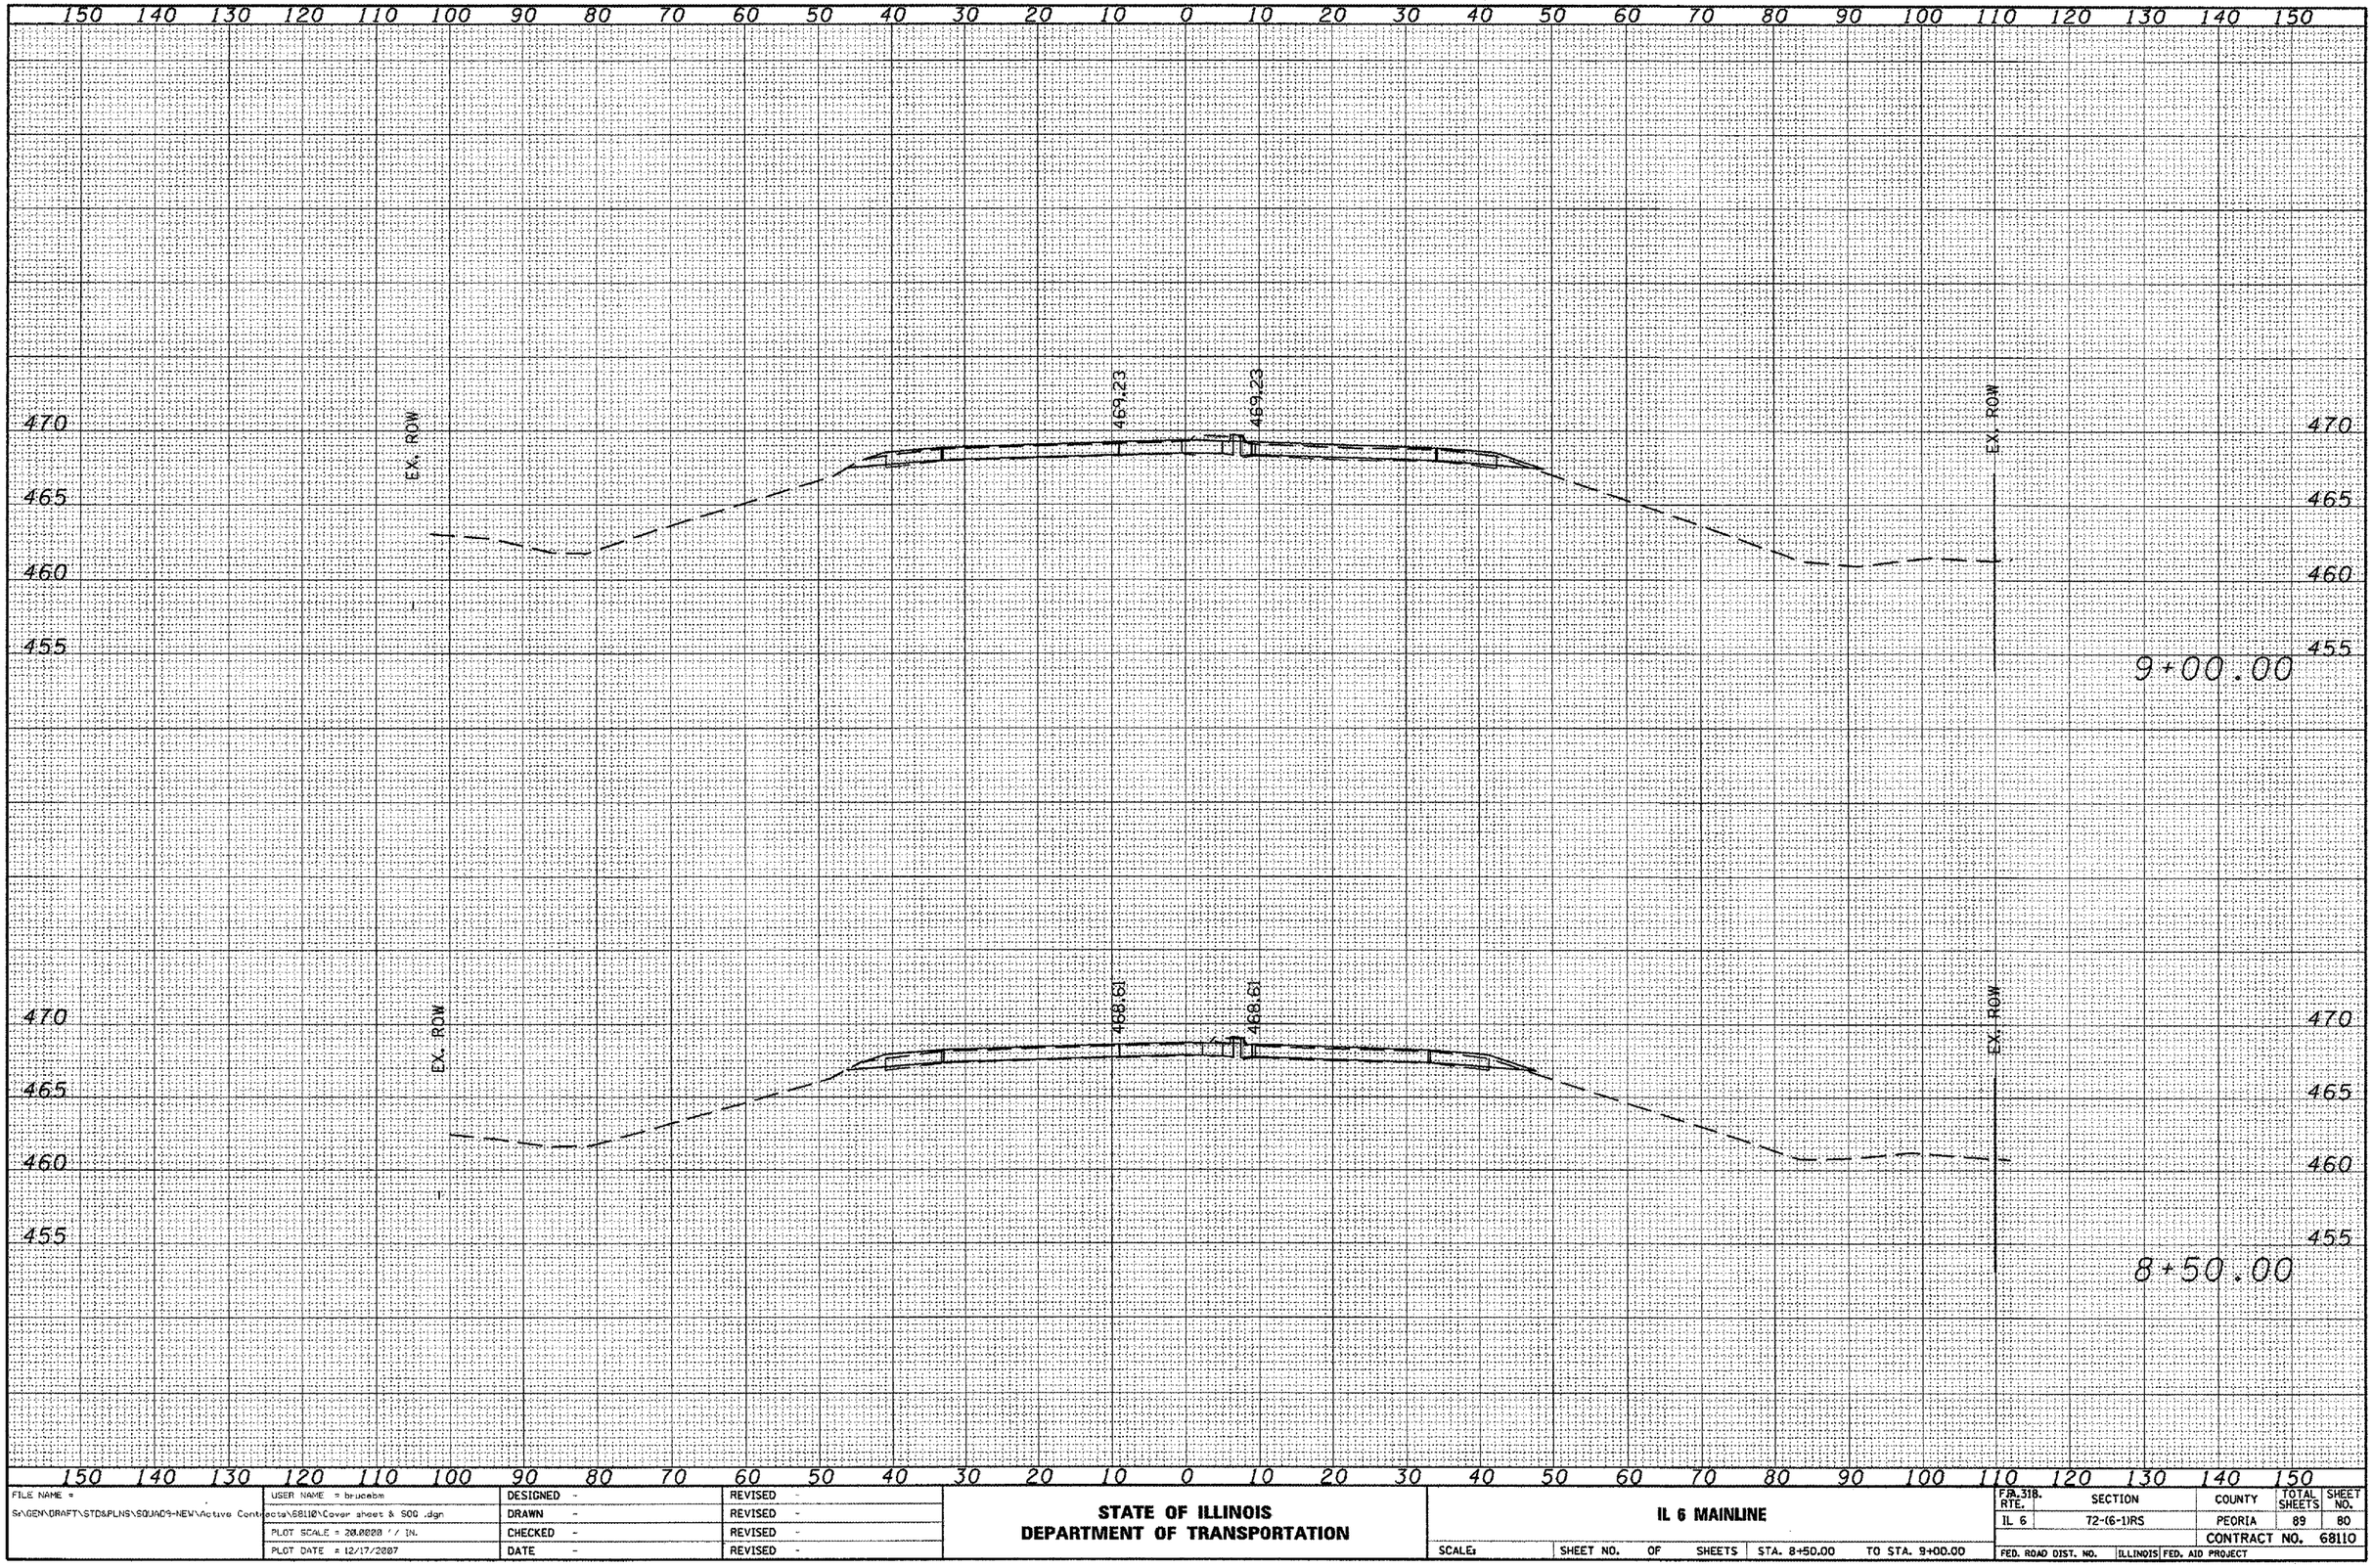

ORIGINAL SURVEY		BY	DATE
NOTE BOOK	SURVEYED		
NO.	PLOTTED		
	TEMPLATE		
	AREAS		
	AREAS CHECKED		

FILE NAME = S:\GEN\DRAFT\STD&PLNS\SQUAD9-NEW\Active Contracts\68110\Cover sheet & SOG .dgn	USER NAME = brucebm	DESIGNED -	REVISED -
		DRAWN -	REVISED -
	PLOT SCALE = 20.0000 ' / IN.	CHECKED -	REVISED -
	PLOT DATE = 12/17/2007	DATE -	REVISED -

STATE OF ILLINOIS
DEPARTMENT OF TRANSPORTATION

IL 6 MAINLINE

SCALE: | SHEET NO. OF SHEETS | STA. 8+50.00 | TO STA. 9+00.00

F.A.I. RTE.	SECTION	COUNTY	TOTAL SHEETS	SHEET NO.
IL 6	72-(6-1)RS	PEORIA	89	80
		CONTRACT NO. 68110		
FED. ROAD DIST. NO.	ILLINOIS	FED. AID PROJECT		