CONTRACT NO. 68469

F.A.P. RTE.	SECTION	COUNTY	TOTAL SHEETS	SHEET NO.
317	146-1)RS-7	PEORIA	62	48
STA.	TO STA.			
FED. ROAD DIST. NO.	ILLINOIS	FED. AID PROJECT		

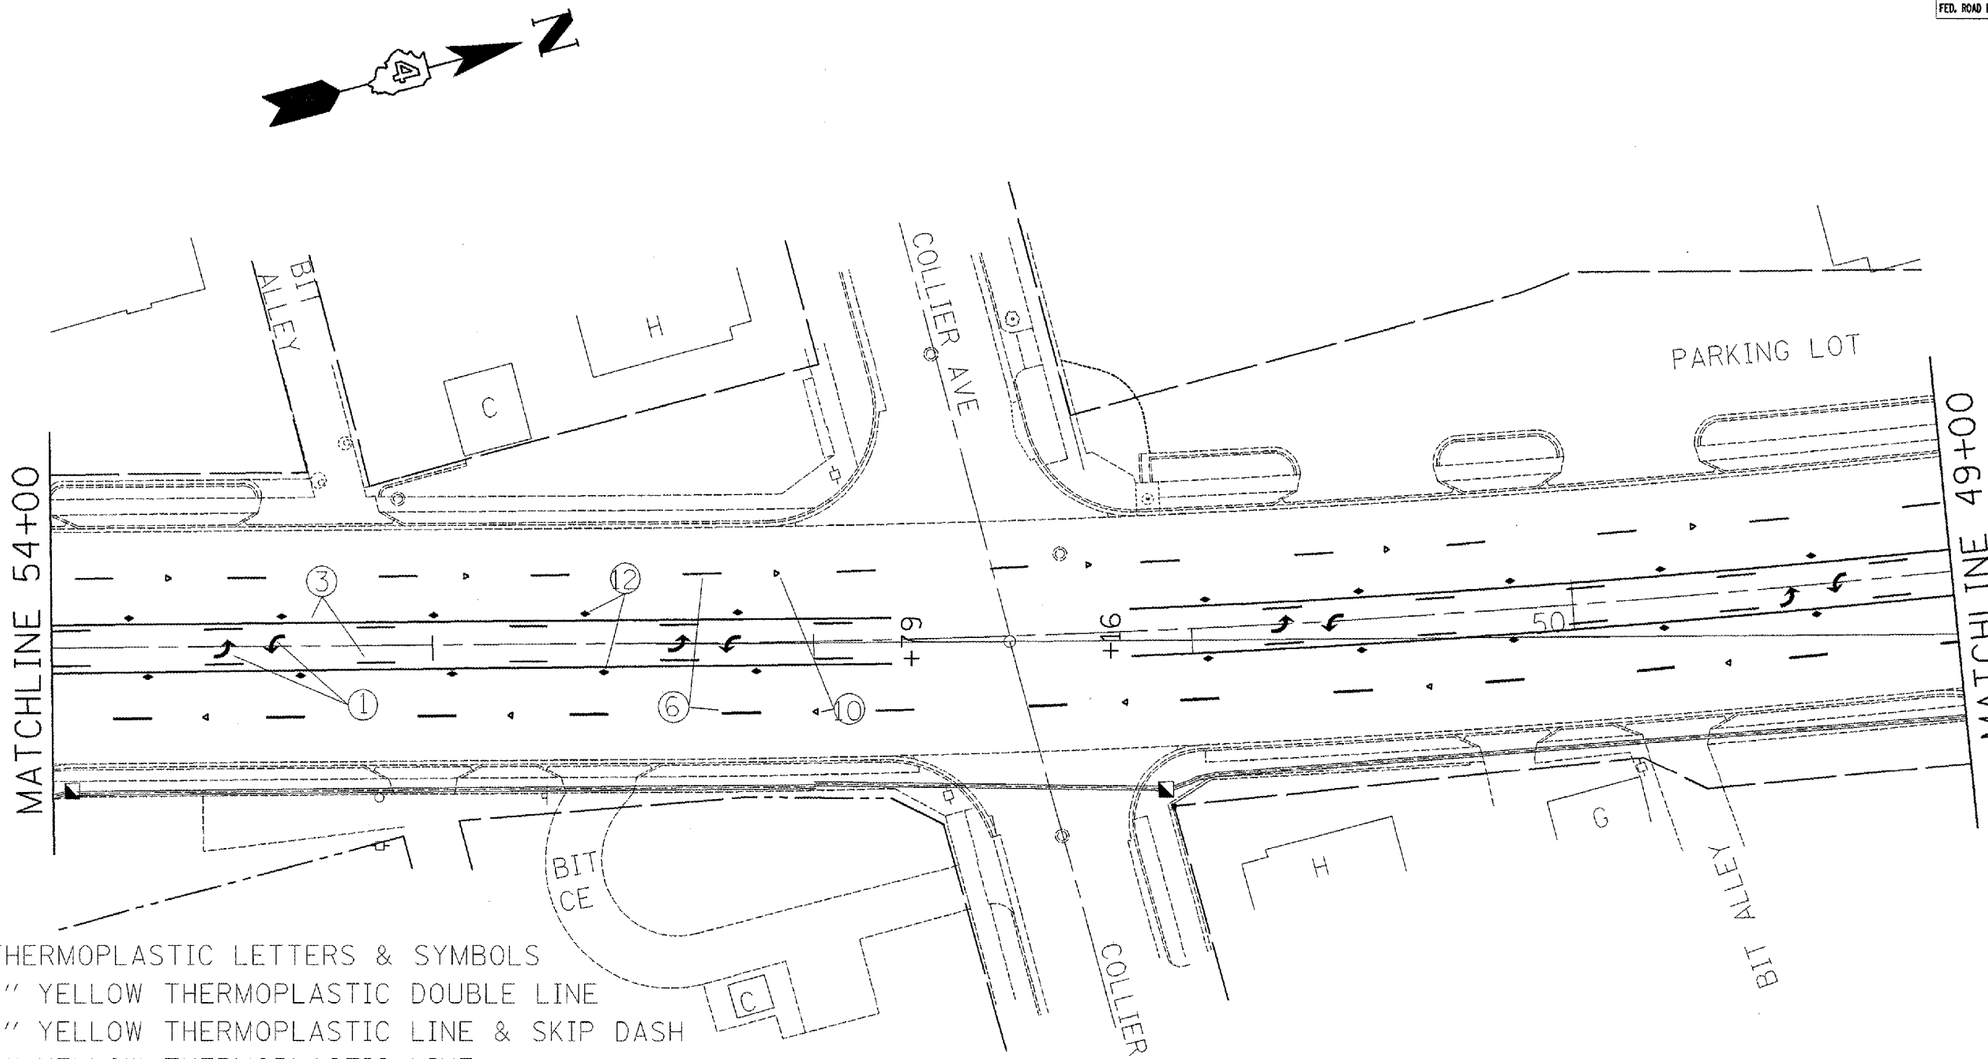

① THERMOPLASTIC LETTERS & SYMBOLS
② 4" YELLOW THERMOPLASTIC DOUBLE LINE
③ 4" YELLOW THERMOPLASTIC LINE & SKIP DASH
④ 4" YELLOW THERMOPLASTIC LINE
⑤ 4" WHITE THERMOPLASTIC LINE
⑥ 6" WHITE PREFORMED PLASTIC SKIP DASH
⑦ 8" WHITE THERMOPLASTIC LINE
⑧ 12" YELLOW THERMOPLASTIC DIAGONAL LINE
⑨ 24" WHITE STOP BAR
⑩ ONE-WAY CRYSTAL MARKER
⑪ ONE-WAY AMBER MARKER
⑫ TWO-WAY AMBER MARKER

0' 20' 40'
SCALE

REVISIONS NAME	DATE

ILLINOIS DEPARTMENT OF TRANSPORTATION

STRIPING

STA 54+00 - 49+00

SCALE: VERT. HORIZ.
DATE
DRAWN BY
CHECKED BY

PLOT DATE = 6/7/2007
FILE NAME = c:\pw_data\ua24bor\plansheets.dgn
PLOT SCALE = 40.0000 ' / IN.
USER NAME = conover.j