CONTRACT NO. 68766

F.A.P. RTE.	SECTION	COUNTY	TOTAL SHEETS	SHEET NO.
310	(102B)I	MERCER	11	8
STA. 1077+00				
FED. ROAD DIST. NO. 4	ILLINOIS FED. AID PROJECT			

Description: T13N R2W 4th PM

Benchmark Chisled Square:
N.W. WINGWALL - ELEV. 100.00

T13N; R2W; SEC; 4th PM

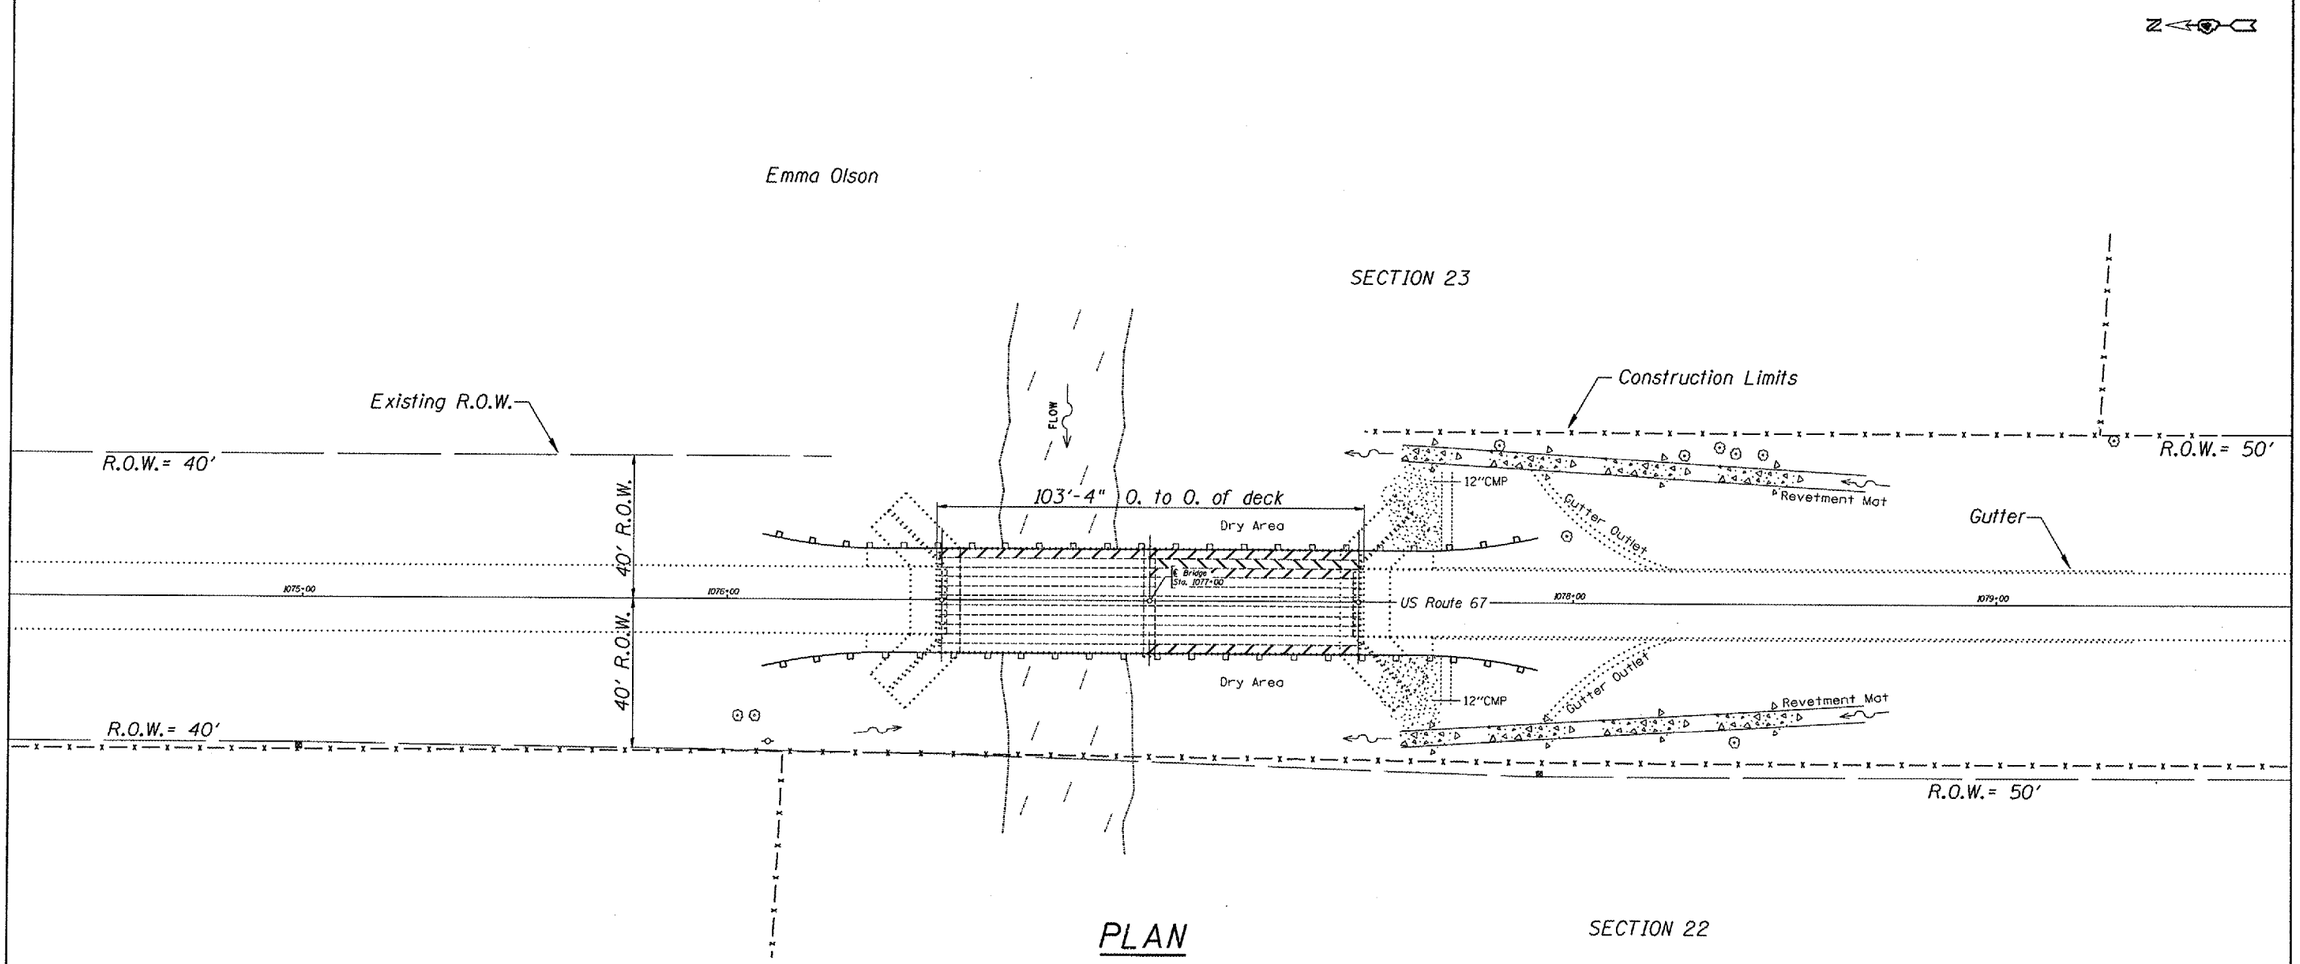

NOTES
When it is necessary for the Contractor to place and store materials and equipment on State owned R.O.W. the appearance and condition of the affected sod area shall be left as it was found and according to the discretion of the Engineer. All necessary work and Seeding Minor Areas shall be included in cost of Erosion Control Blanket.
See section 107 of the Standard Specifications for requirements concerning Contractor access and protection & preservation of the natural area and waterway at and around the project.

SN.066-0004 US. 67
over N. HENDERSON CRK.

REVISIONS	
NAME	DATE

ILLINOIS DEPARTMENT OF TRANSPORTATION

GENERAL LAYOUT

SCALE: VERT. HORIZ.
DATE 08-01-2007

DRAWN BY CEJ
CHECKED BY

DATE:08-01-07
FILE:$:\CEN2DRAFT\STDRLMS\SDU001\Bridge\Contracts\Emergency PP\Dispan Repairs\68766 SN066-0004\SN066-0004 US67over HendersonCrk.dgn
18.3682 = 1 IN.
REF: