ORIGINAL SURVEY		BY	DATE
NOTE BOOK	SURVEYED		
	PLOTTED		
NO.	TEMPLATE		
	AREAS		
	AREAS CHECKED		

FINAL SURVEY		BY	DATE
NOTE BOOK	SURVEYED		
	PLOTTED		
NO.	TEMPLATE		
	AREAS		
	AREAS CHECKED		

FILE NAME = c:\projects\d501407 (v8)\cross sections\174.dgn

USER NAME = collier-bw

PLOT SCALE = 10.0000 ' / IN.

PLOT DATE = 12/20/2007

REVISED	-
REVISED	-
REVISED	-
REVISED	-

DESIGNED -

DRAWN -

CHECKED -

DATE -

STATE OF ILLINOIS
DEPARTMENT OF TRANSPORTATION

MEDIAN CROSS SECTIONS

SCALE:

SHEET NO. OF SHEETS STA. 1576+50.00 TO STA. 1577+25.00

S.N. 092-0125

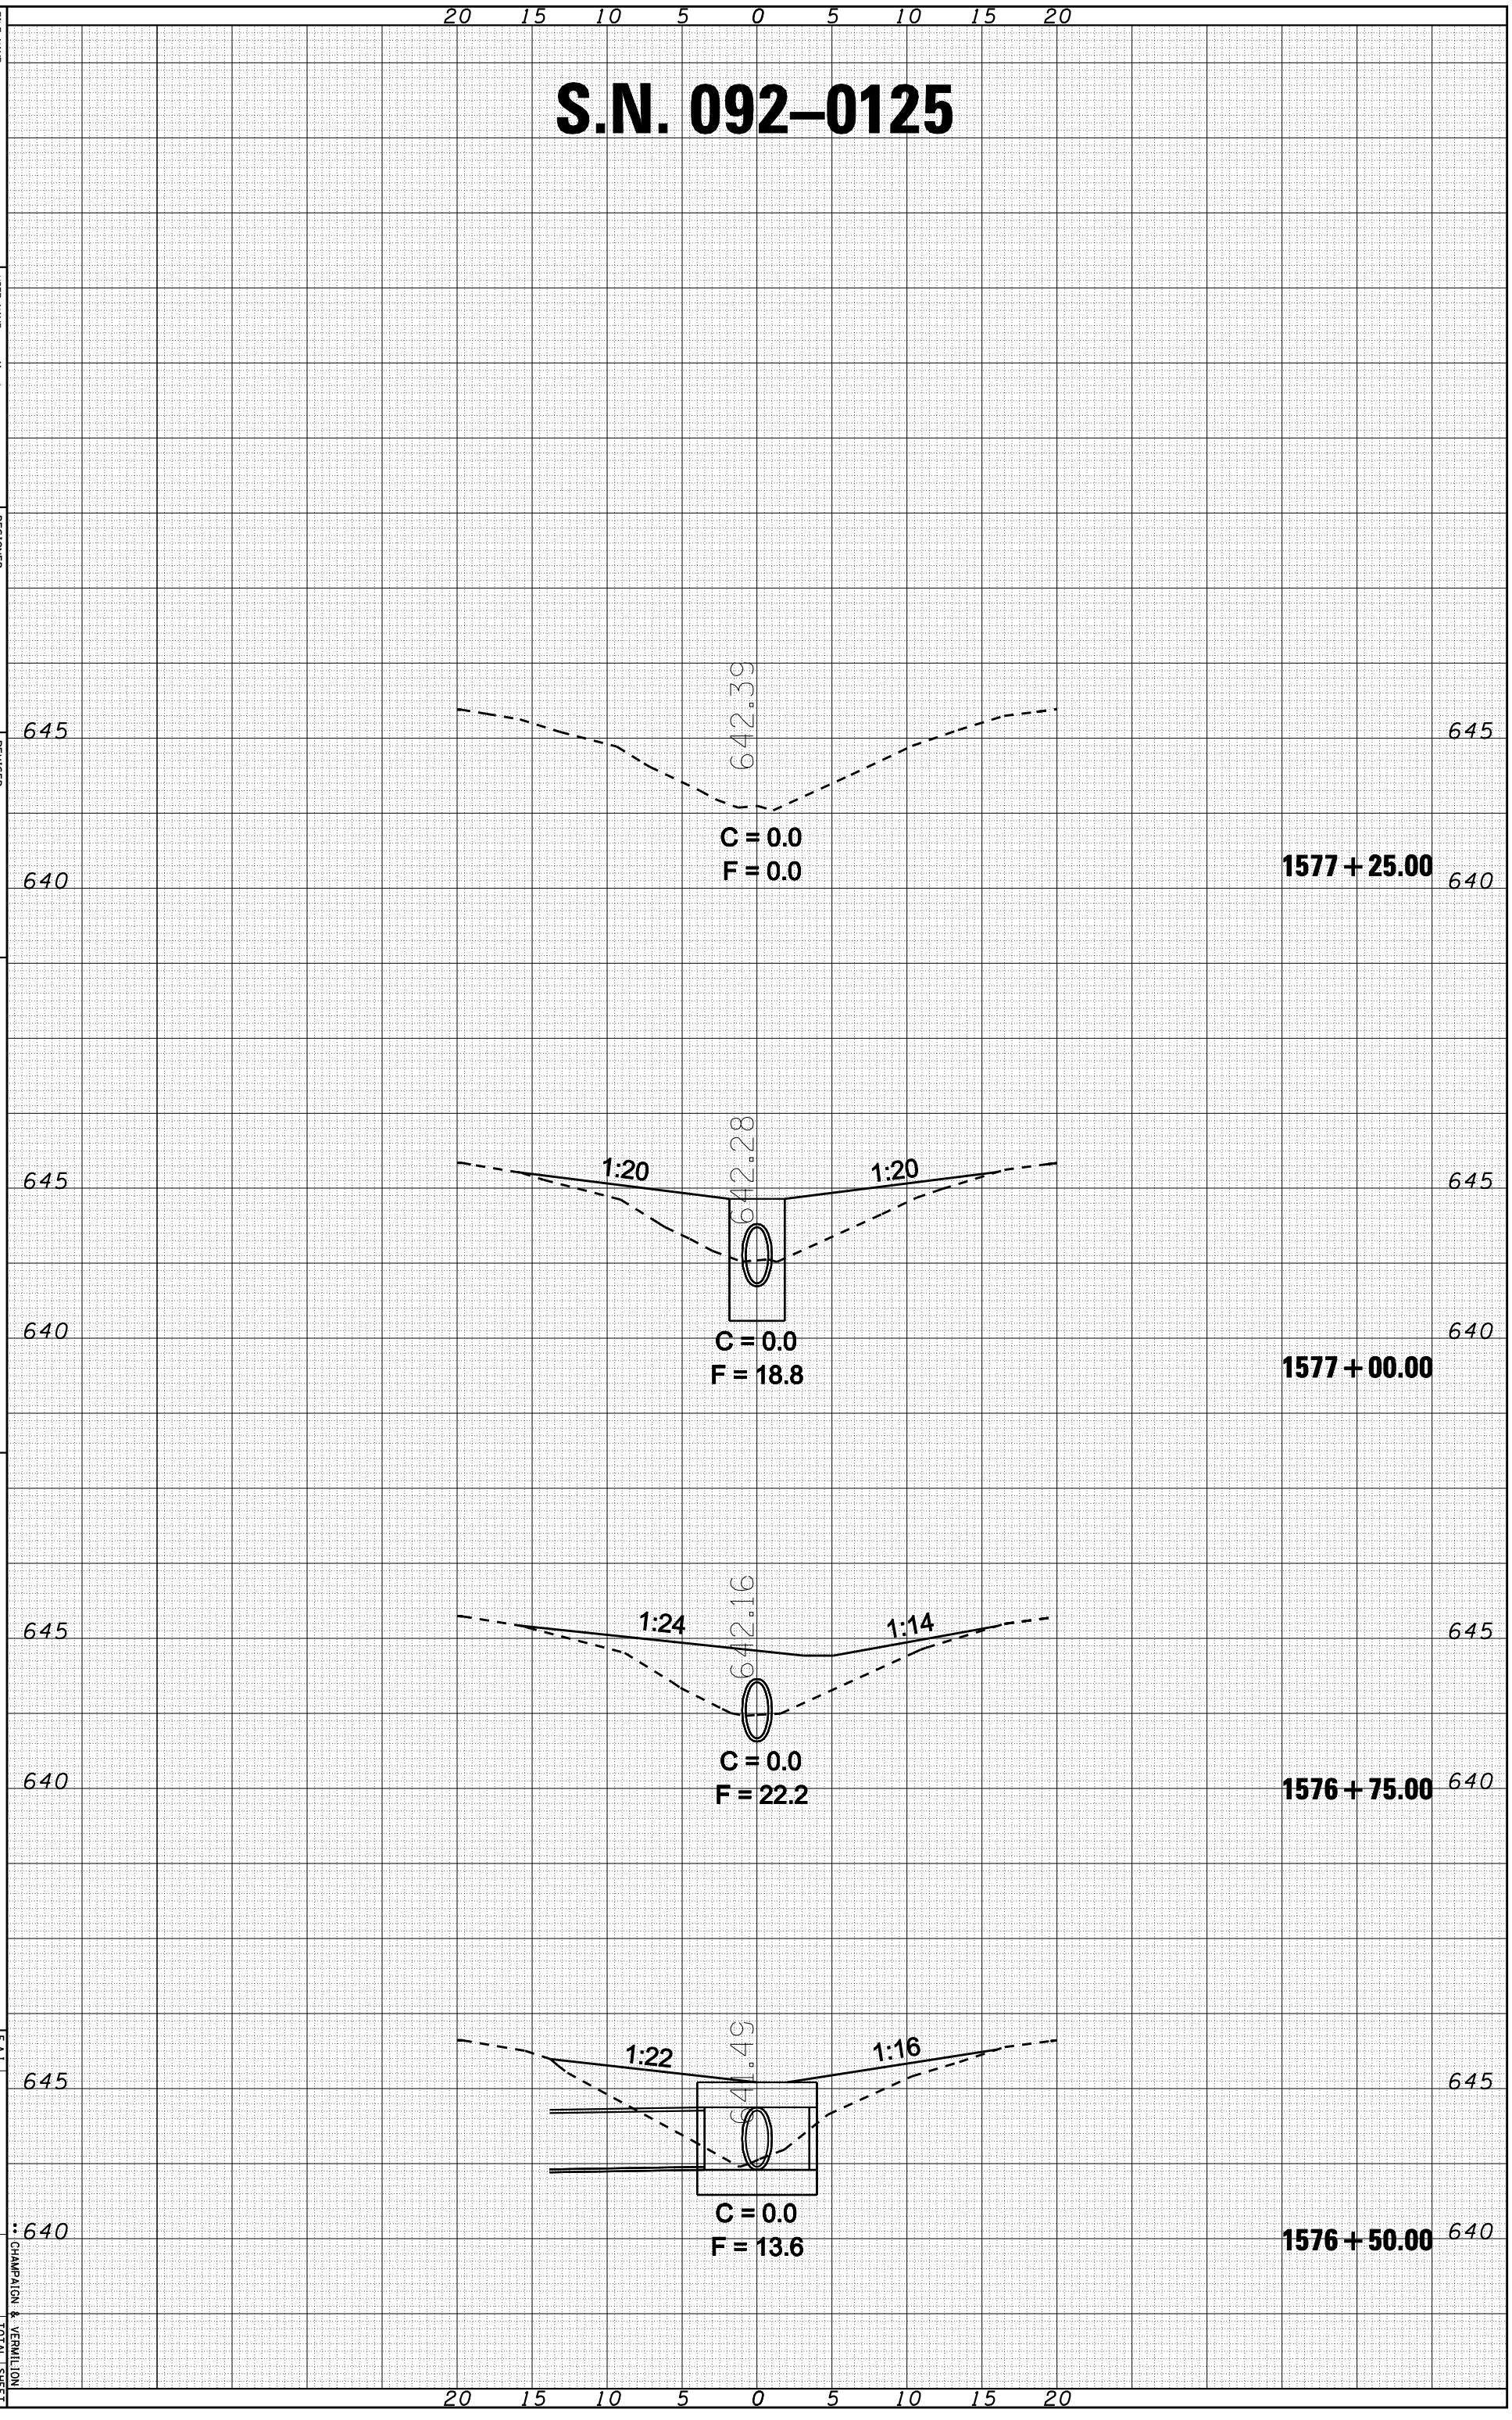

F.A.I. RTE.	SECTION	COUNTY	TOTAL SHEETS	SHEET NO.
74	FYOBHSIP	**	172	172

FED. ROAD DIST. NO. | ILLINOIS | FED. AID PROJECT

CONTRACT NO. 70643

** CHAMPAIGN & VERMILION