CONTRACT NO. 72624

F.A.P RTE.	SECTION	COUNTY	TOTAL SHEETS	SHEET NO.
753	143RS-6	CHRISTIAN	127	23
STA. 98+00.00		TO STA.104+00.00		
FED. ROAD DIST. NO.	ILLINOIS	FED. AID PROJECT		

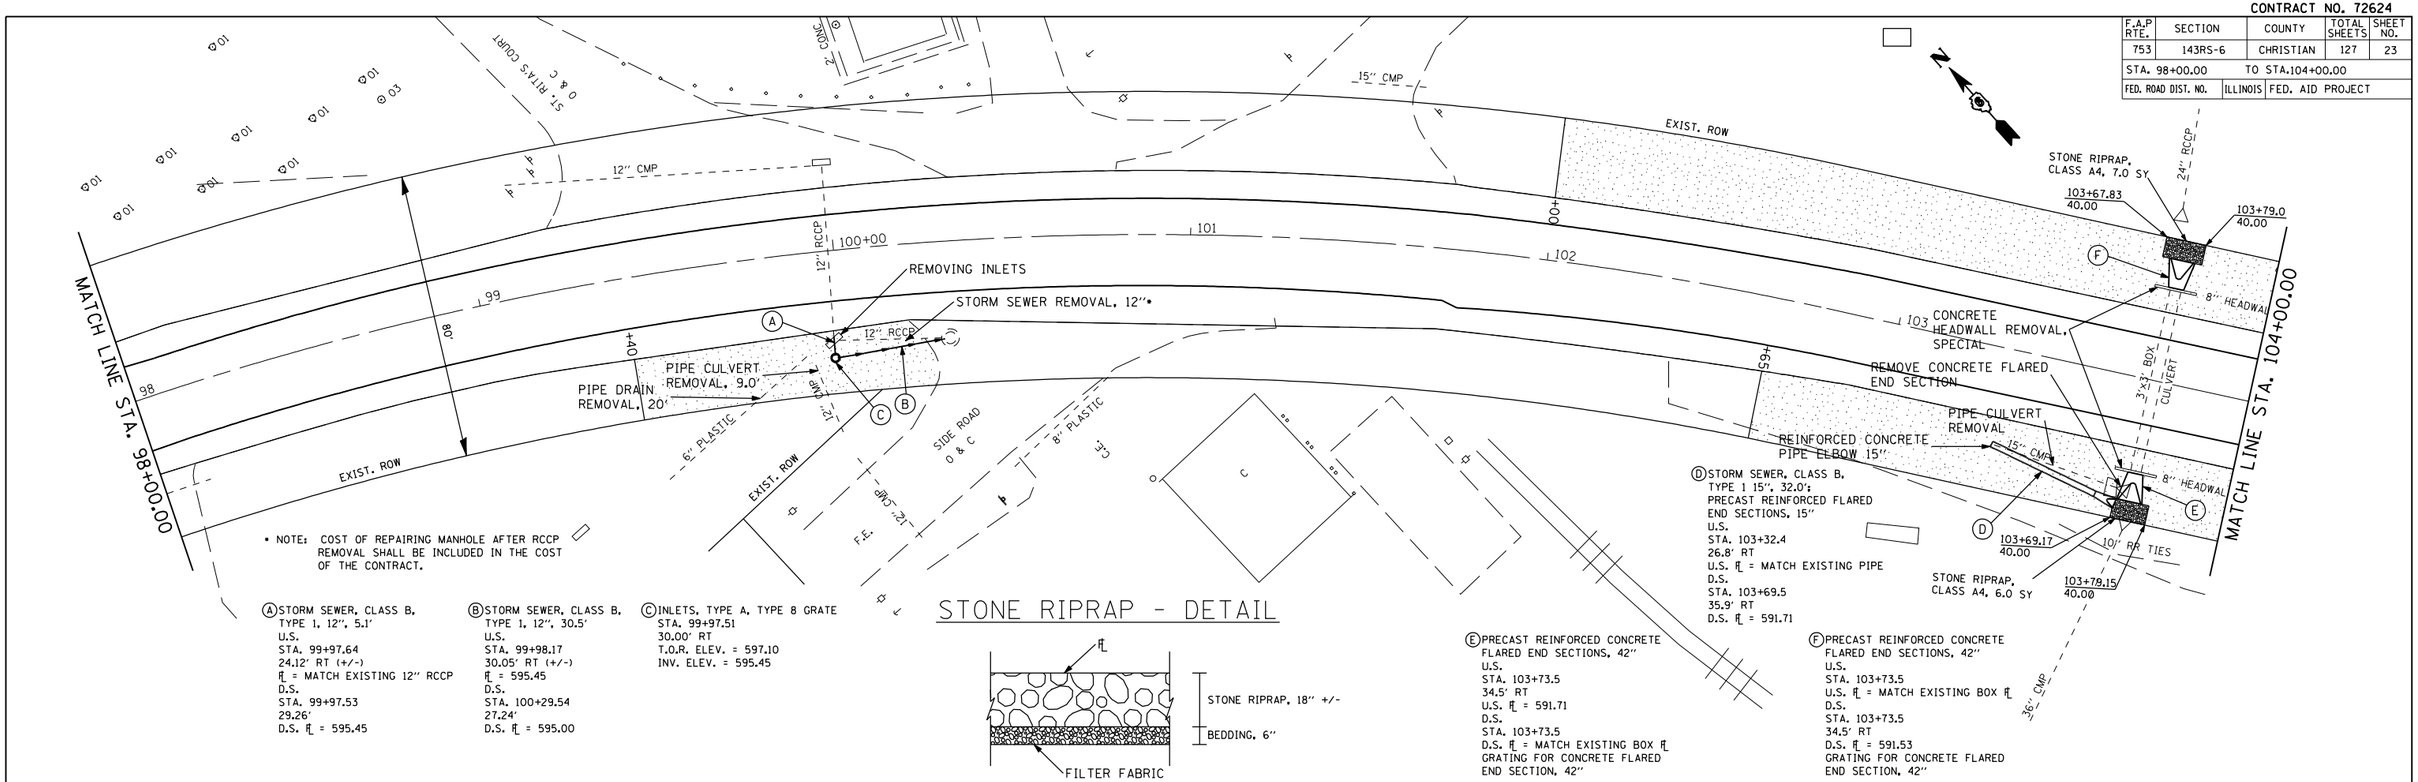

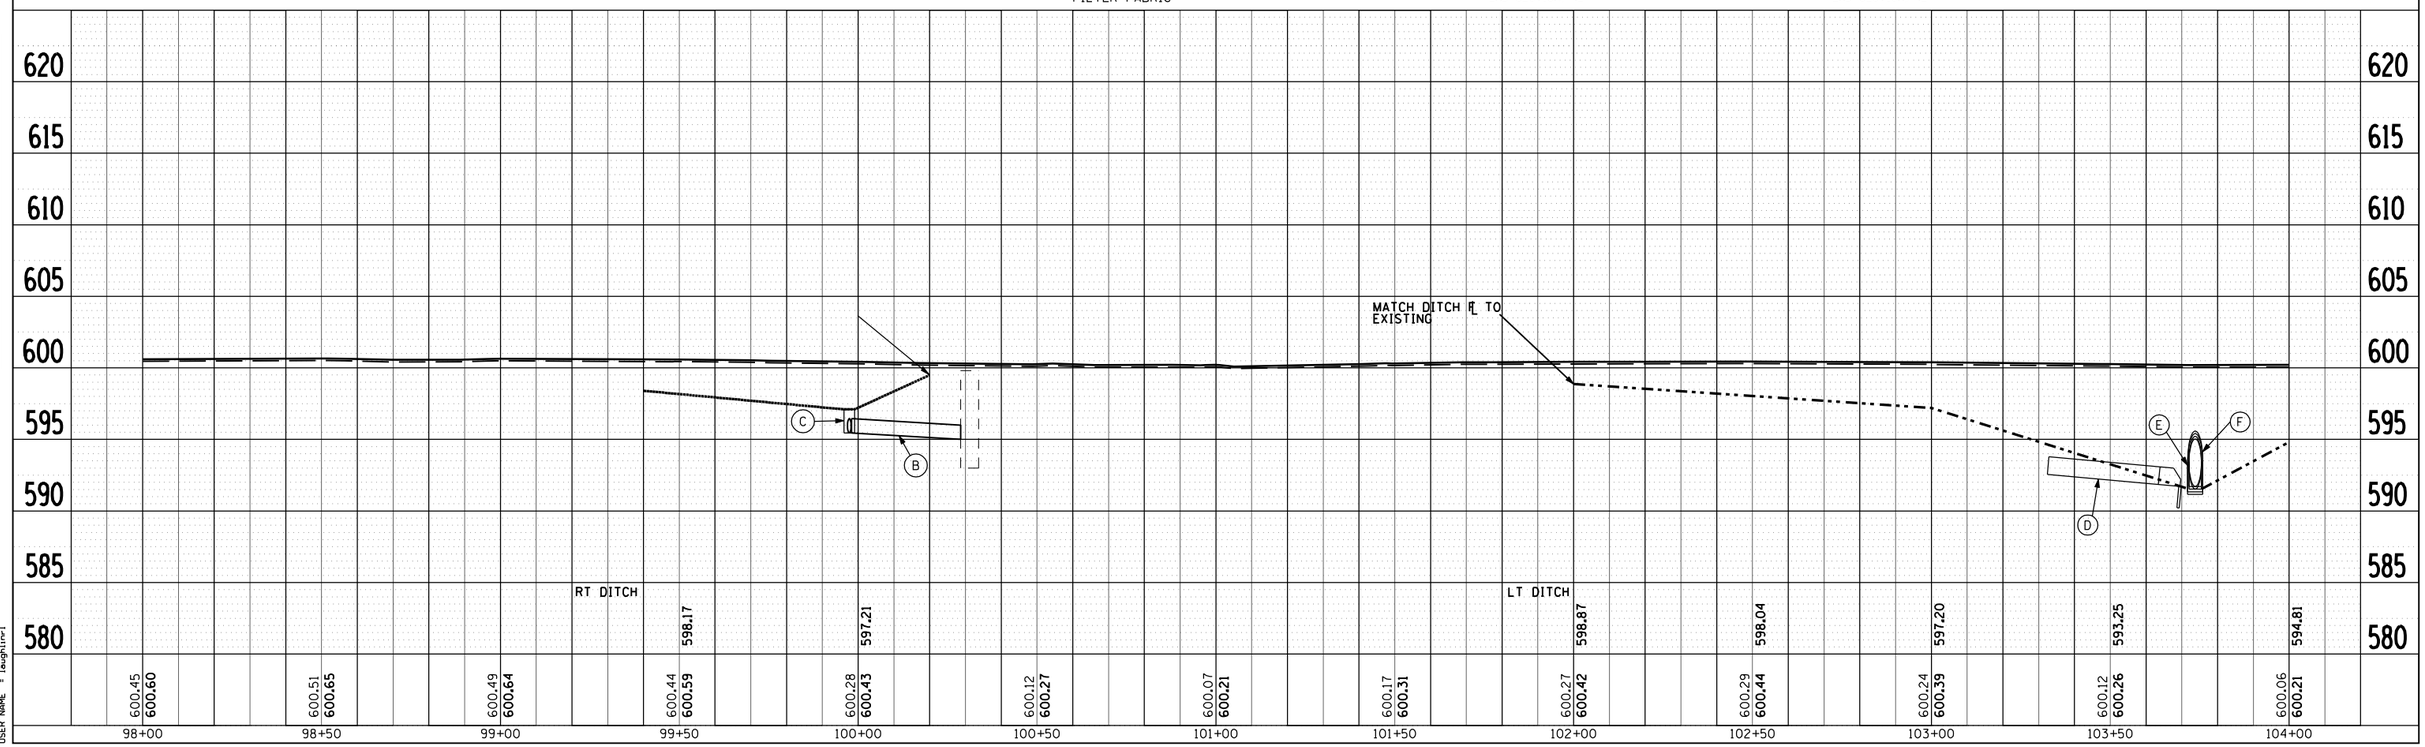

PLAN
SURVEYED ____
PLOTTED ____
ALIGNMENT CHECKED ____
ETC. OF INF. CHECKED ____
CADD FILE NAME ____
NOTE BOOK NO. ____
BY | DATE

PROFILE
SURVEYED ____
PLOTTED ____
GRADES CHECKED ____
S.M. NOTED ____
STRUCTURE NOTATNS CHKD ____
NOTE BOOK NO. ____
BY | DATE

PLOT DATE = Dec-12-2007 10:35:35AM
FILE NAME = c:\pw_pgeis\ed53501\shsp&p_e001.dgn
PLOT SCALE = 40.0000 ' / IN.
USER NAME = Baughlin,J