CONTRACT NO. 72624

F.A.P RTE.	SECTION	COUNTY	TOTAL SHEETS	SHEET NO.
753	143RS-6	CHRISTIAN	127	27
STA. 122+00.00		TO STA.128+00.00		
FED. ROAD DIST. NO.	ILLINOIS	FED. AID PROJECT		

PLAN

	BY	DATE
SURVEYED		
PLOTTED		
ALIGNMENT CHECKED		
RT. OF WAY CHECKED		
LAND TILE NAME		

NOTE BOOK NO.

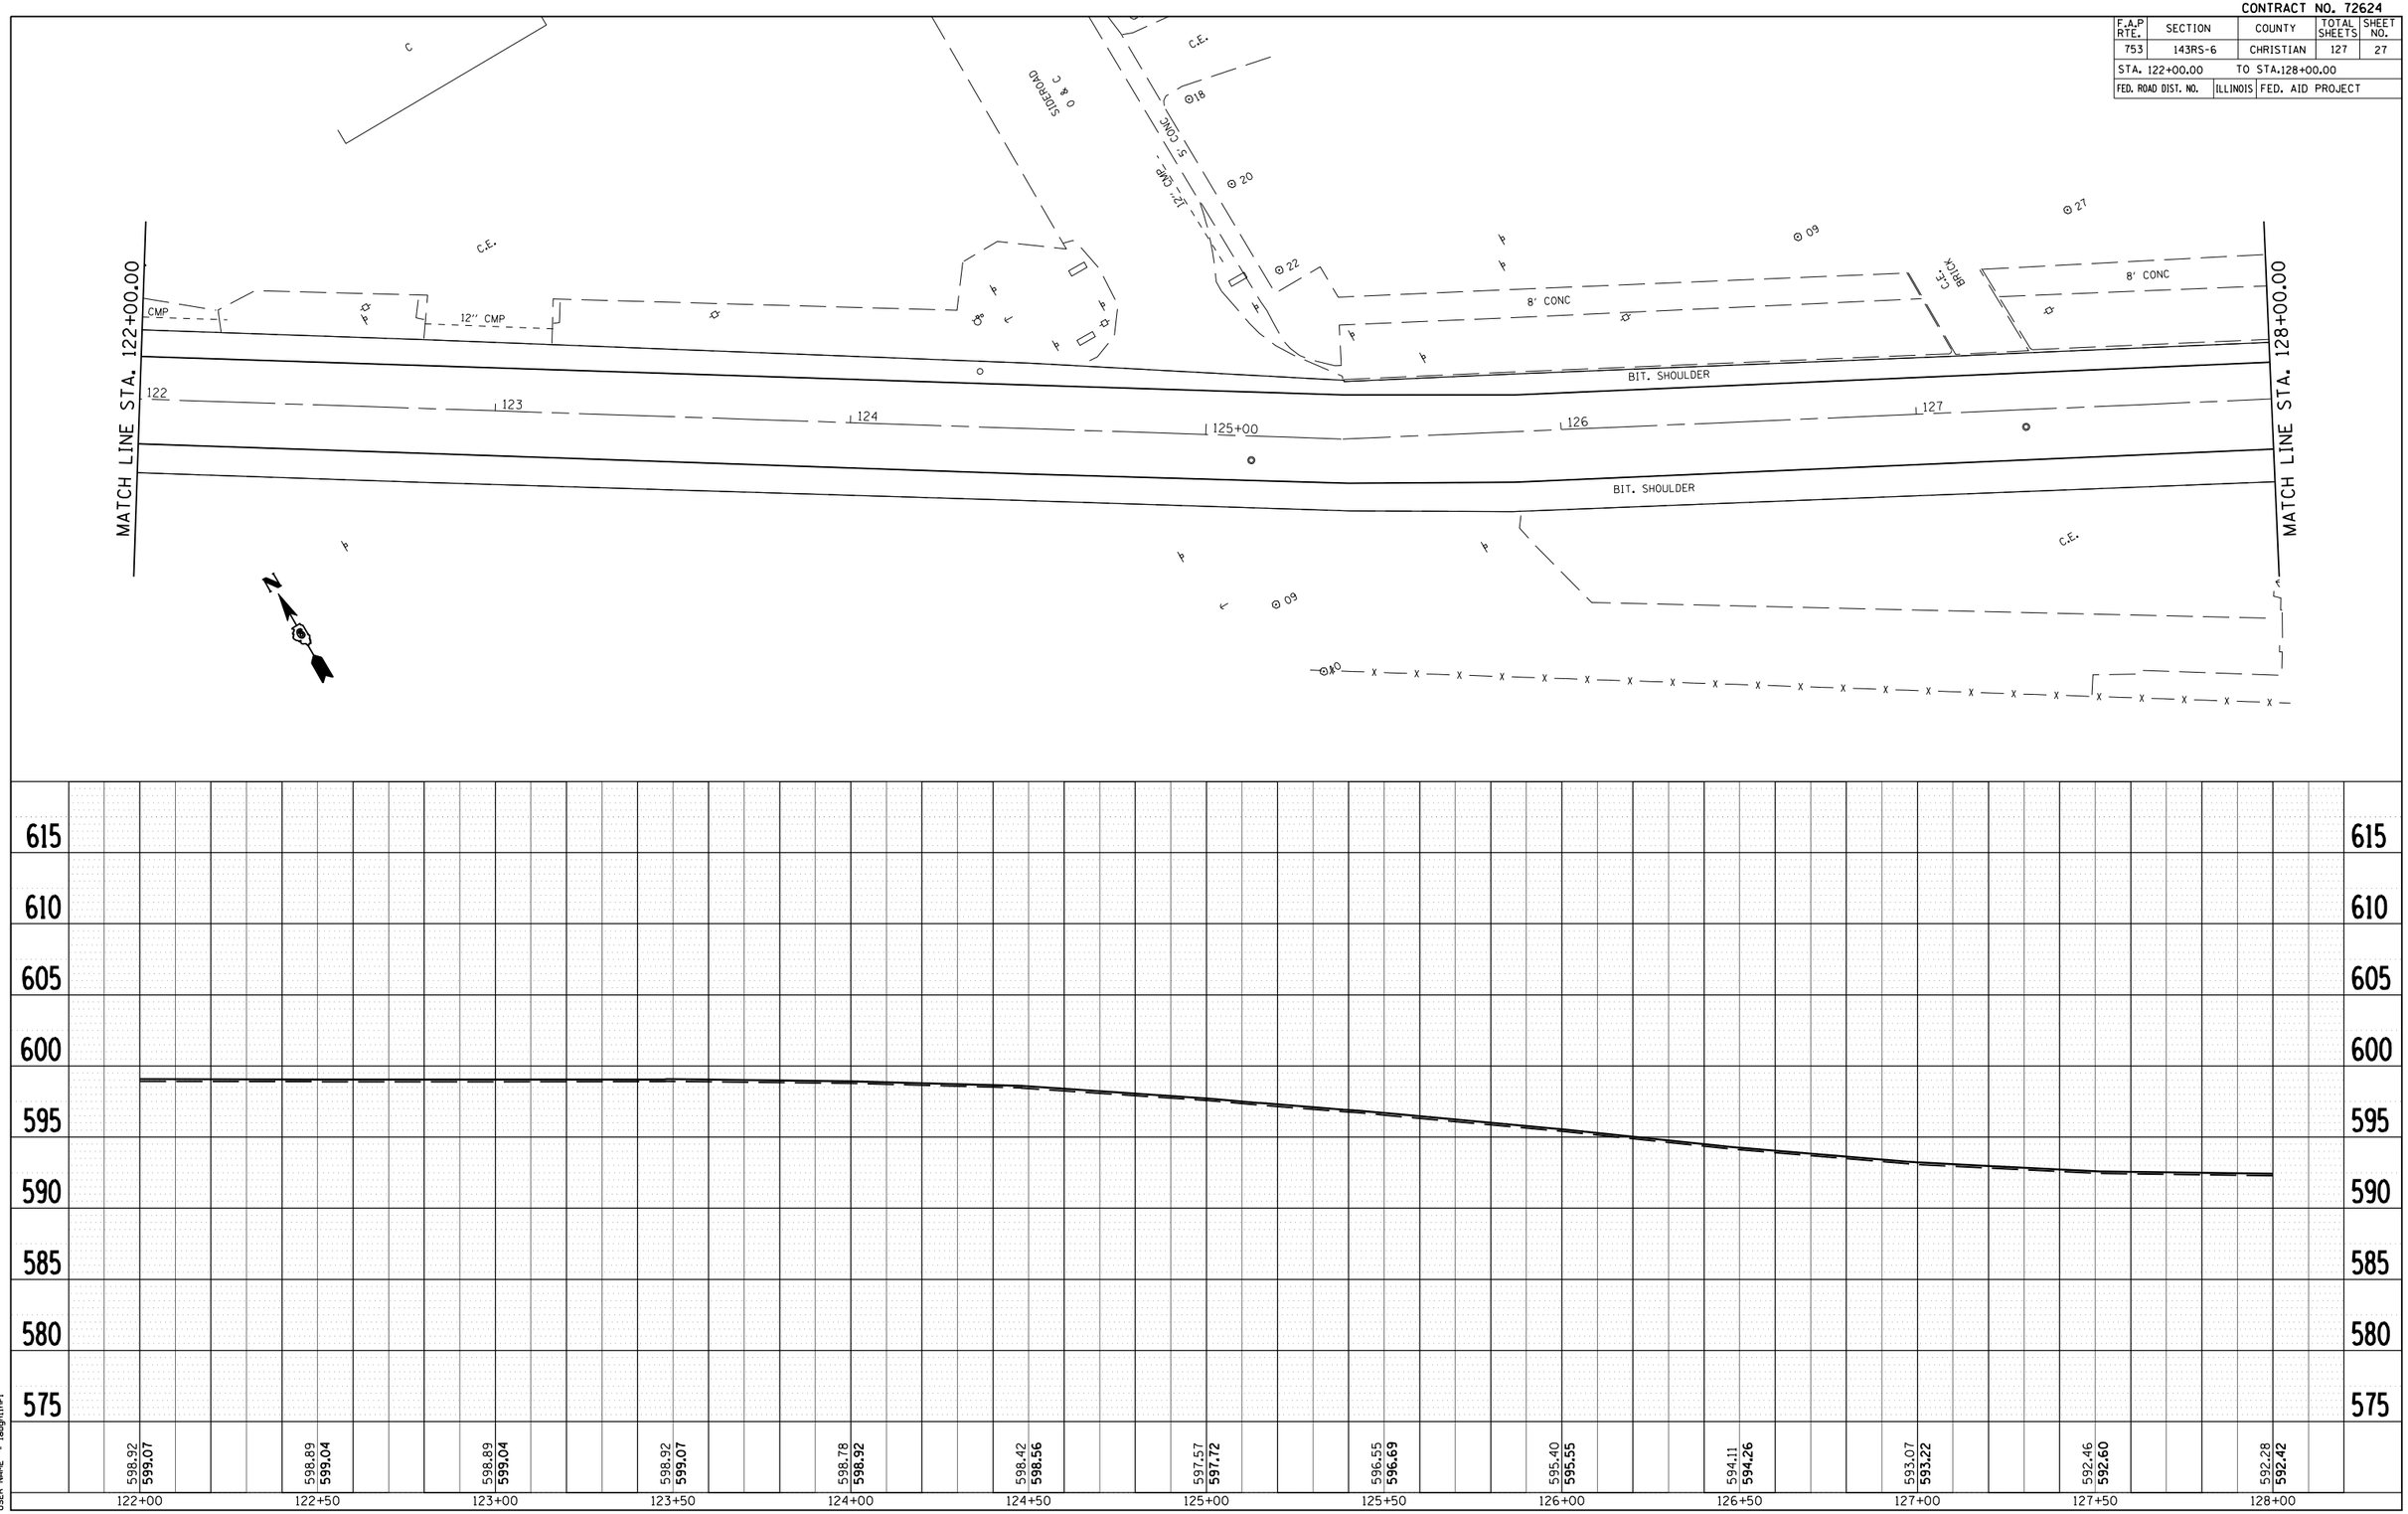

PROFILE

	BY	DATE
SURVEYED		
PLOTTED		
GRADES CHECKED		
BK. NOTES		
PROJECT NOTATNS CHKD		

NOTE BOOK NO.

PLOT DATE = Dec-12-2007 10:35:37AM
FILE NAME = c:\pw_projects\ed5358\shsp&p_e001.dgn
PLOT SCALE = 2.0000 ' / IN.
USER NAME = teughlrr1