CONTRACT NO. 72624

F.A.P RTE.	SECTION	COUNTY	TOTAL SHEETS	SHEET NO.
753	143RS-6	CHRISTIAN	127	45
STA. 255+00.00		TO STA.270+00.00		
FED. ROAD DIST. NO.	ILLINOIS	FED. AID PROJECT		

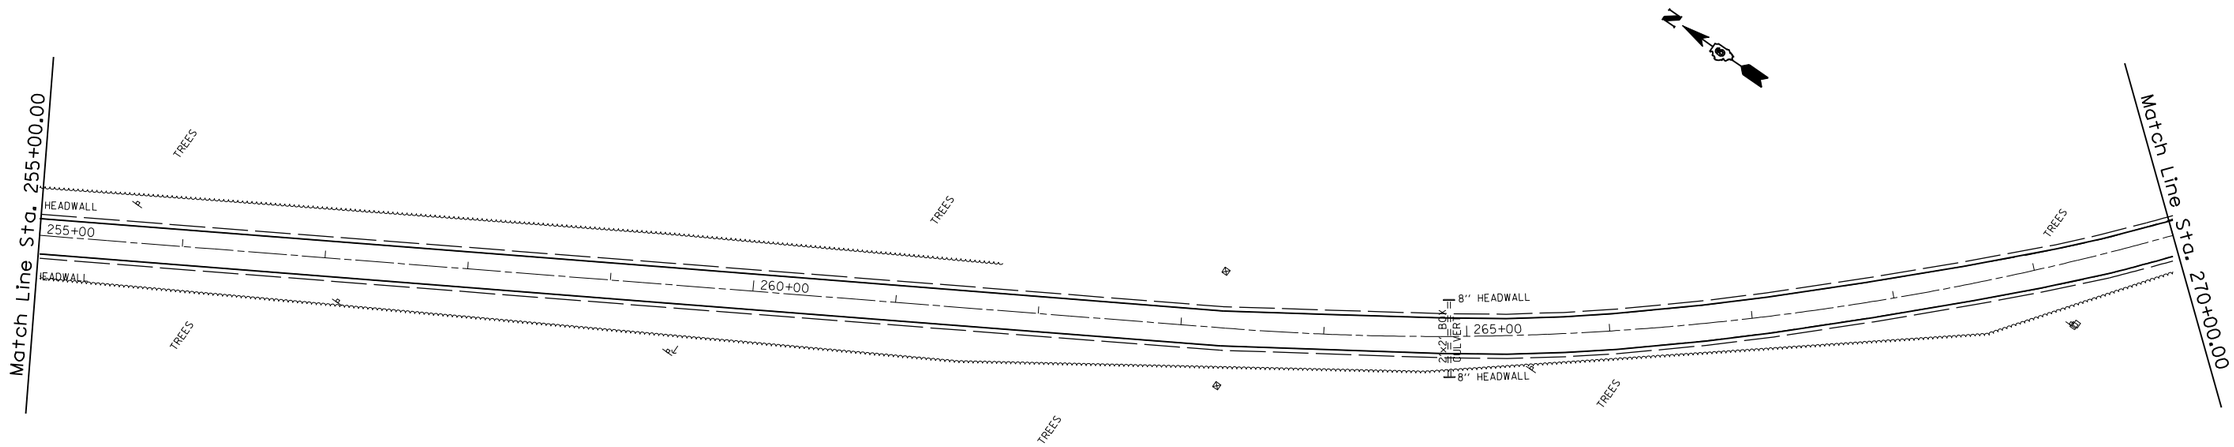

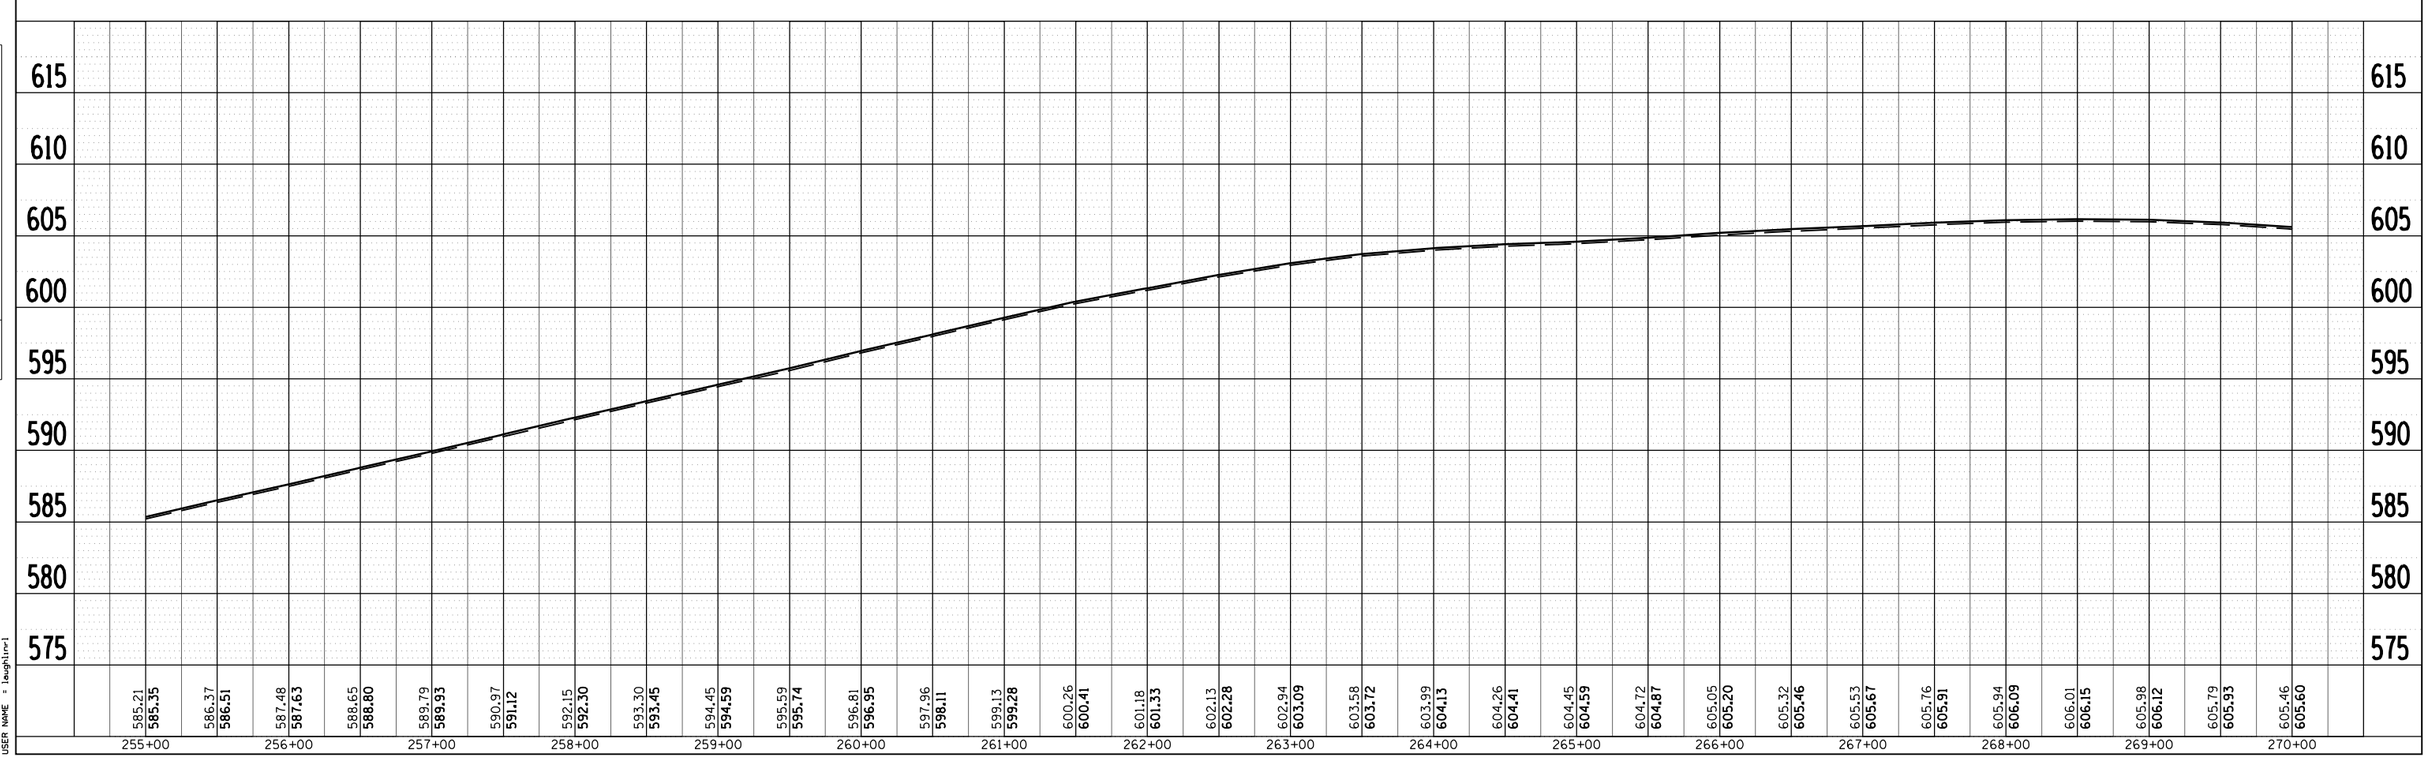

PLAN
SURVEYED
PLOTTED
ALIGNMENT CHECKED
PT. OF INT. CHECKED
CADD FILE NAME
NOTE BOOK
NO.
BY
DATE

PROFILE
SURVEYED
PLOTTED
GRADES CHECKED
B.M. NOTED
CADD FILE NAME NOTATNS CHKD
NOTE BOOK
NO.
BY
DATE

PLOT DATE = Dec-12-2007 10:35:47AM
FILE NAME = c:\projects\ed5358\sh\tp&p.e002.dgn
PLOT SCALE = 10.0000 ' / IN.
USER NAME = leughrr