CONTRACT NO. 72624

F.A.P RTE.	SECTION	COUNTY	TOTAL SHEETS	SHEET NO.
753	143RS-6	CHRISTIAN	127	46
STA. 270+00.00	TO STA.285+00.00			
FED. ROAD DIST. NO.	ILLINOIS	FED. AID PROJECT		

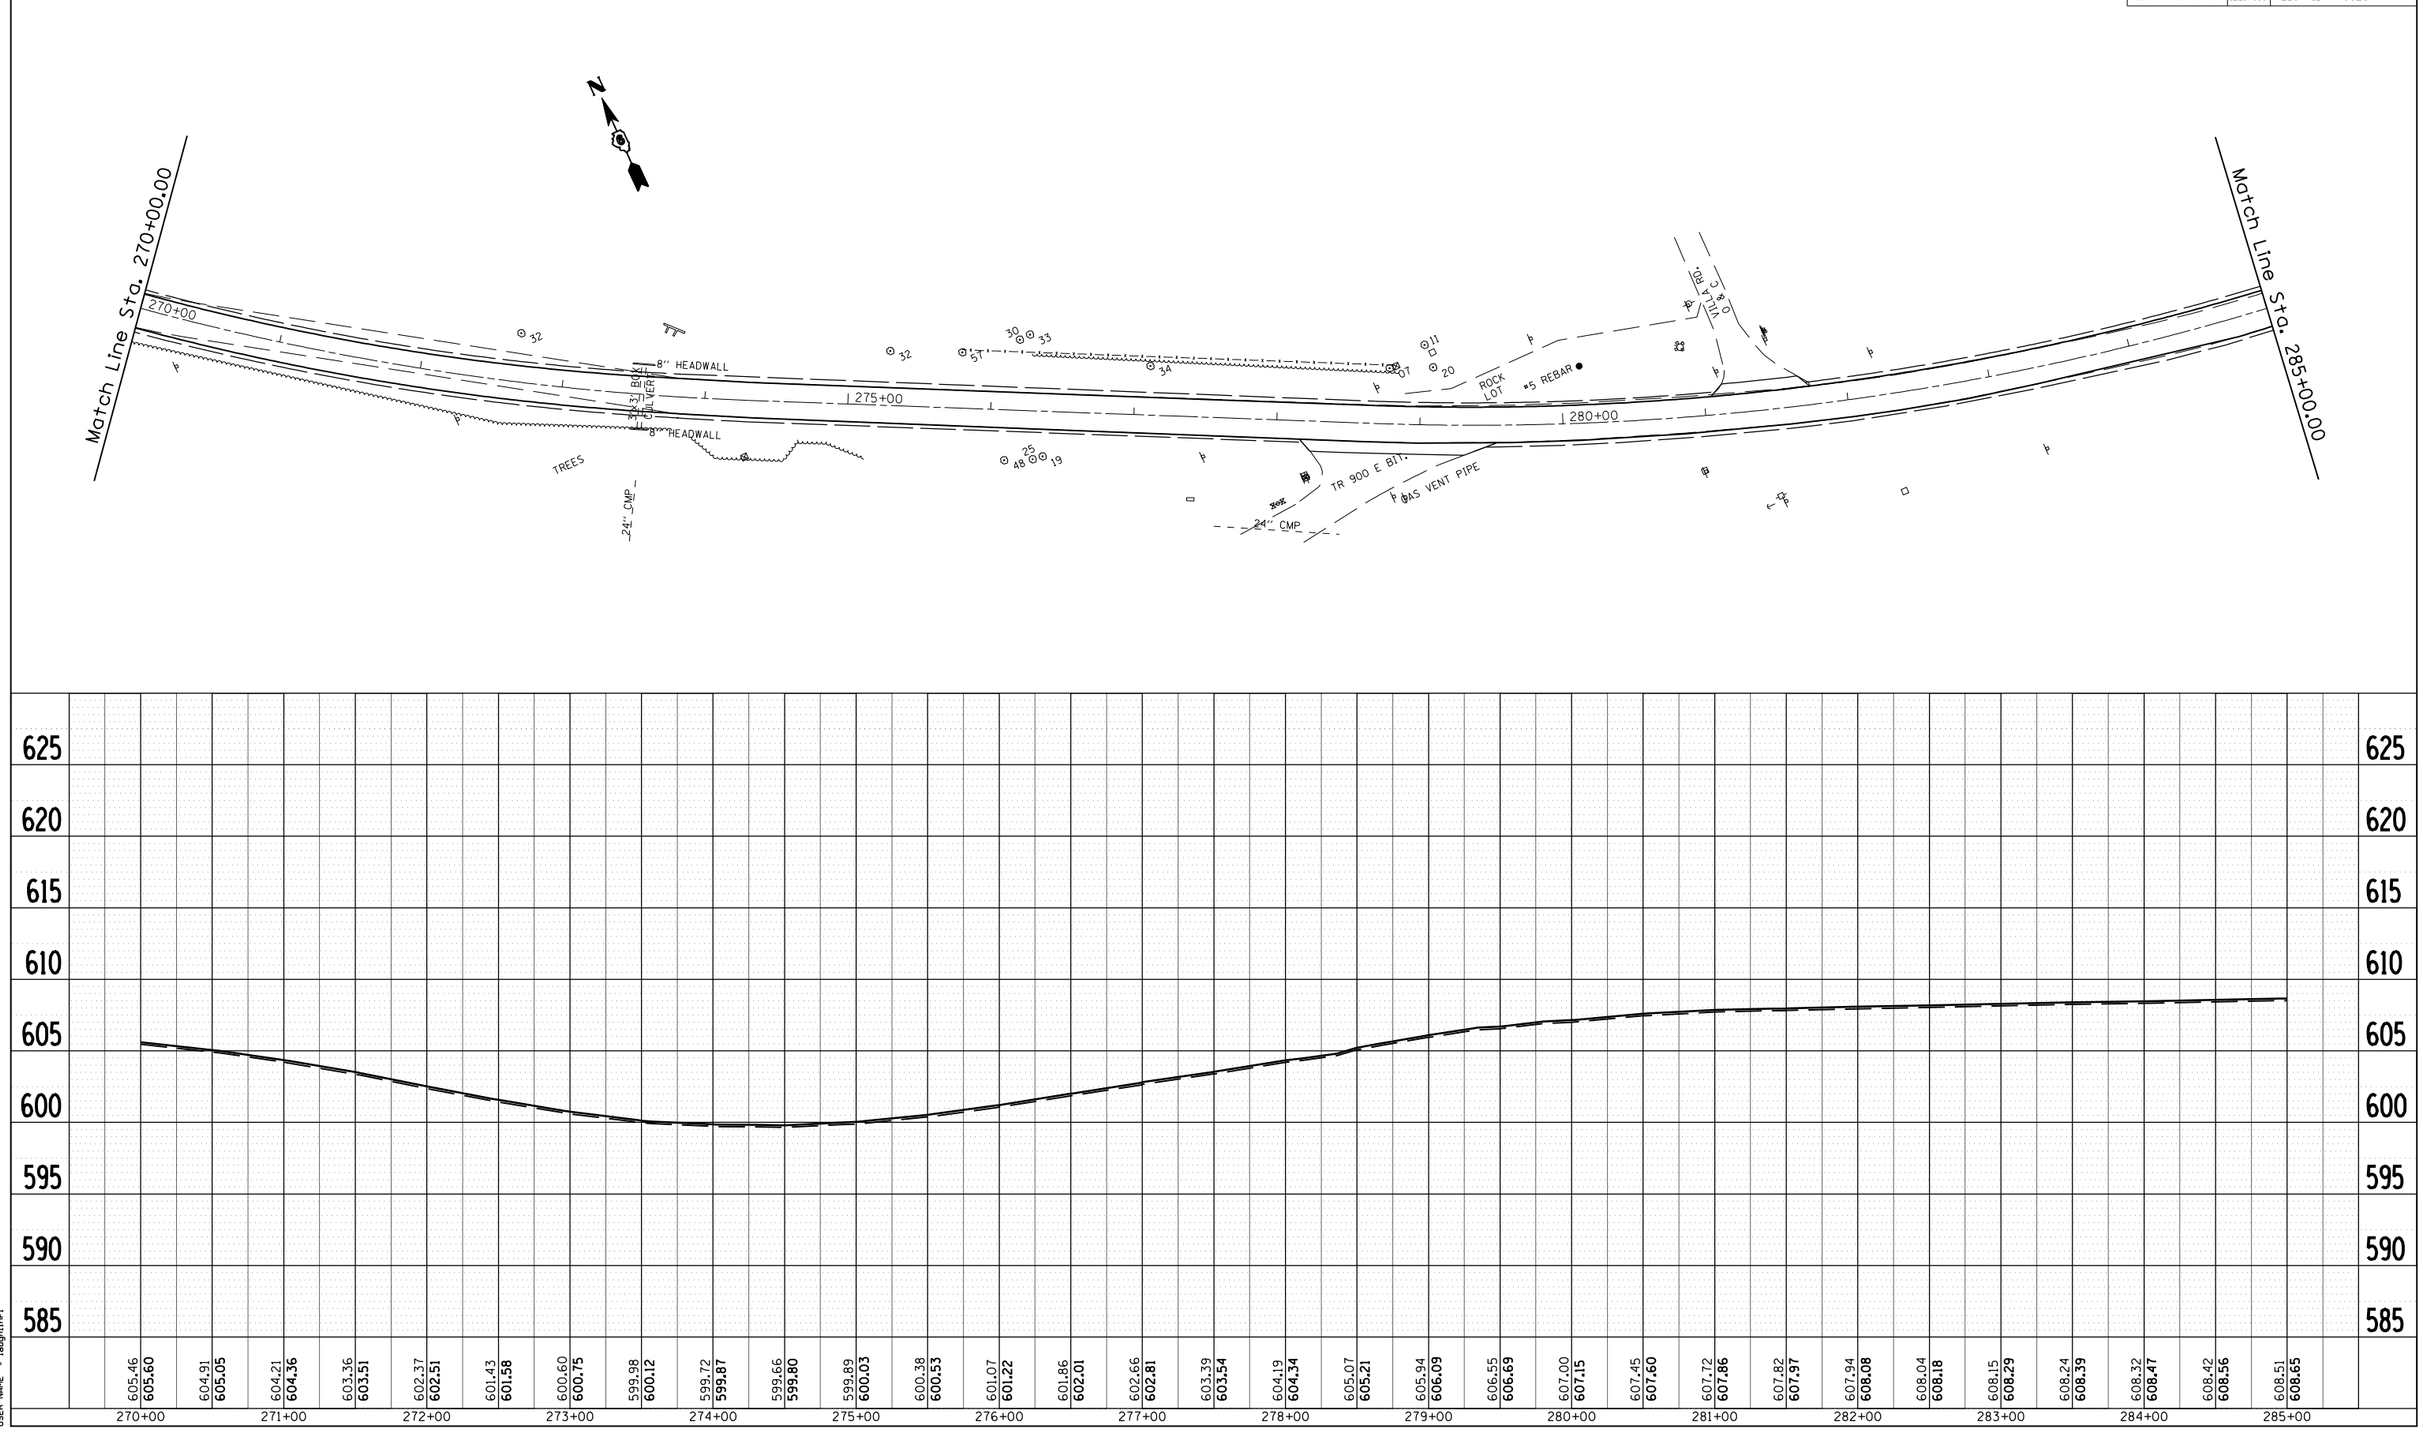

PLAN
NOTE BOOK NO.
SURVEYED
PLOTTED
ALIGNMENT CHECKED
RT. OF WAY CHECKED
CADD FILE NAME
BY
DATE

PROFILE
NOTE BOOK NO.
SURVEYED
PLOTTED
GRADES CHECKED
B.M. NOTED
STRUCTURE NOTATNS CHKD
BY
DATE

PLOT DATE = Dec-12-2007 10:35:48AM
FILE NAME = c:\projects\ed53501\shtp&p.e002.dgn
PLOT SCALE = 1:8824 ' / IN.
USER NAME = loughlinrl