CONTRACT NO. 72624

F.A.P. RTE.	SECTION	COUNTY	TOTAL SHEETS	SHEET NO.
753	143RS-6	CHRISTIAN	127	89
STA. 148+59.26		TO STA. 148+96.15		
FED. ROAD DIST. NO.	ILLINOIS	FED. AID PROJECT		

SHEET 19 OF 26

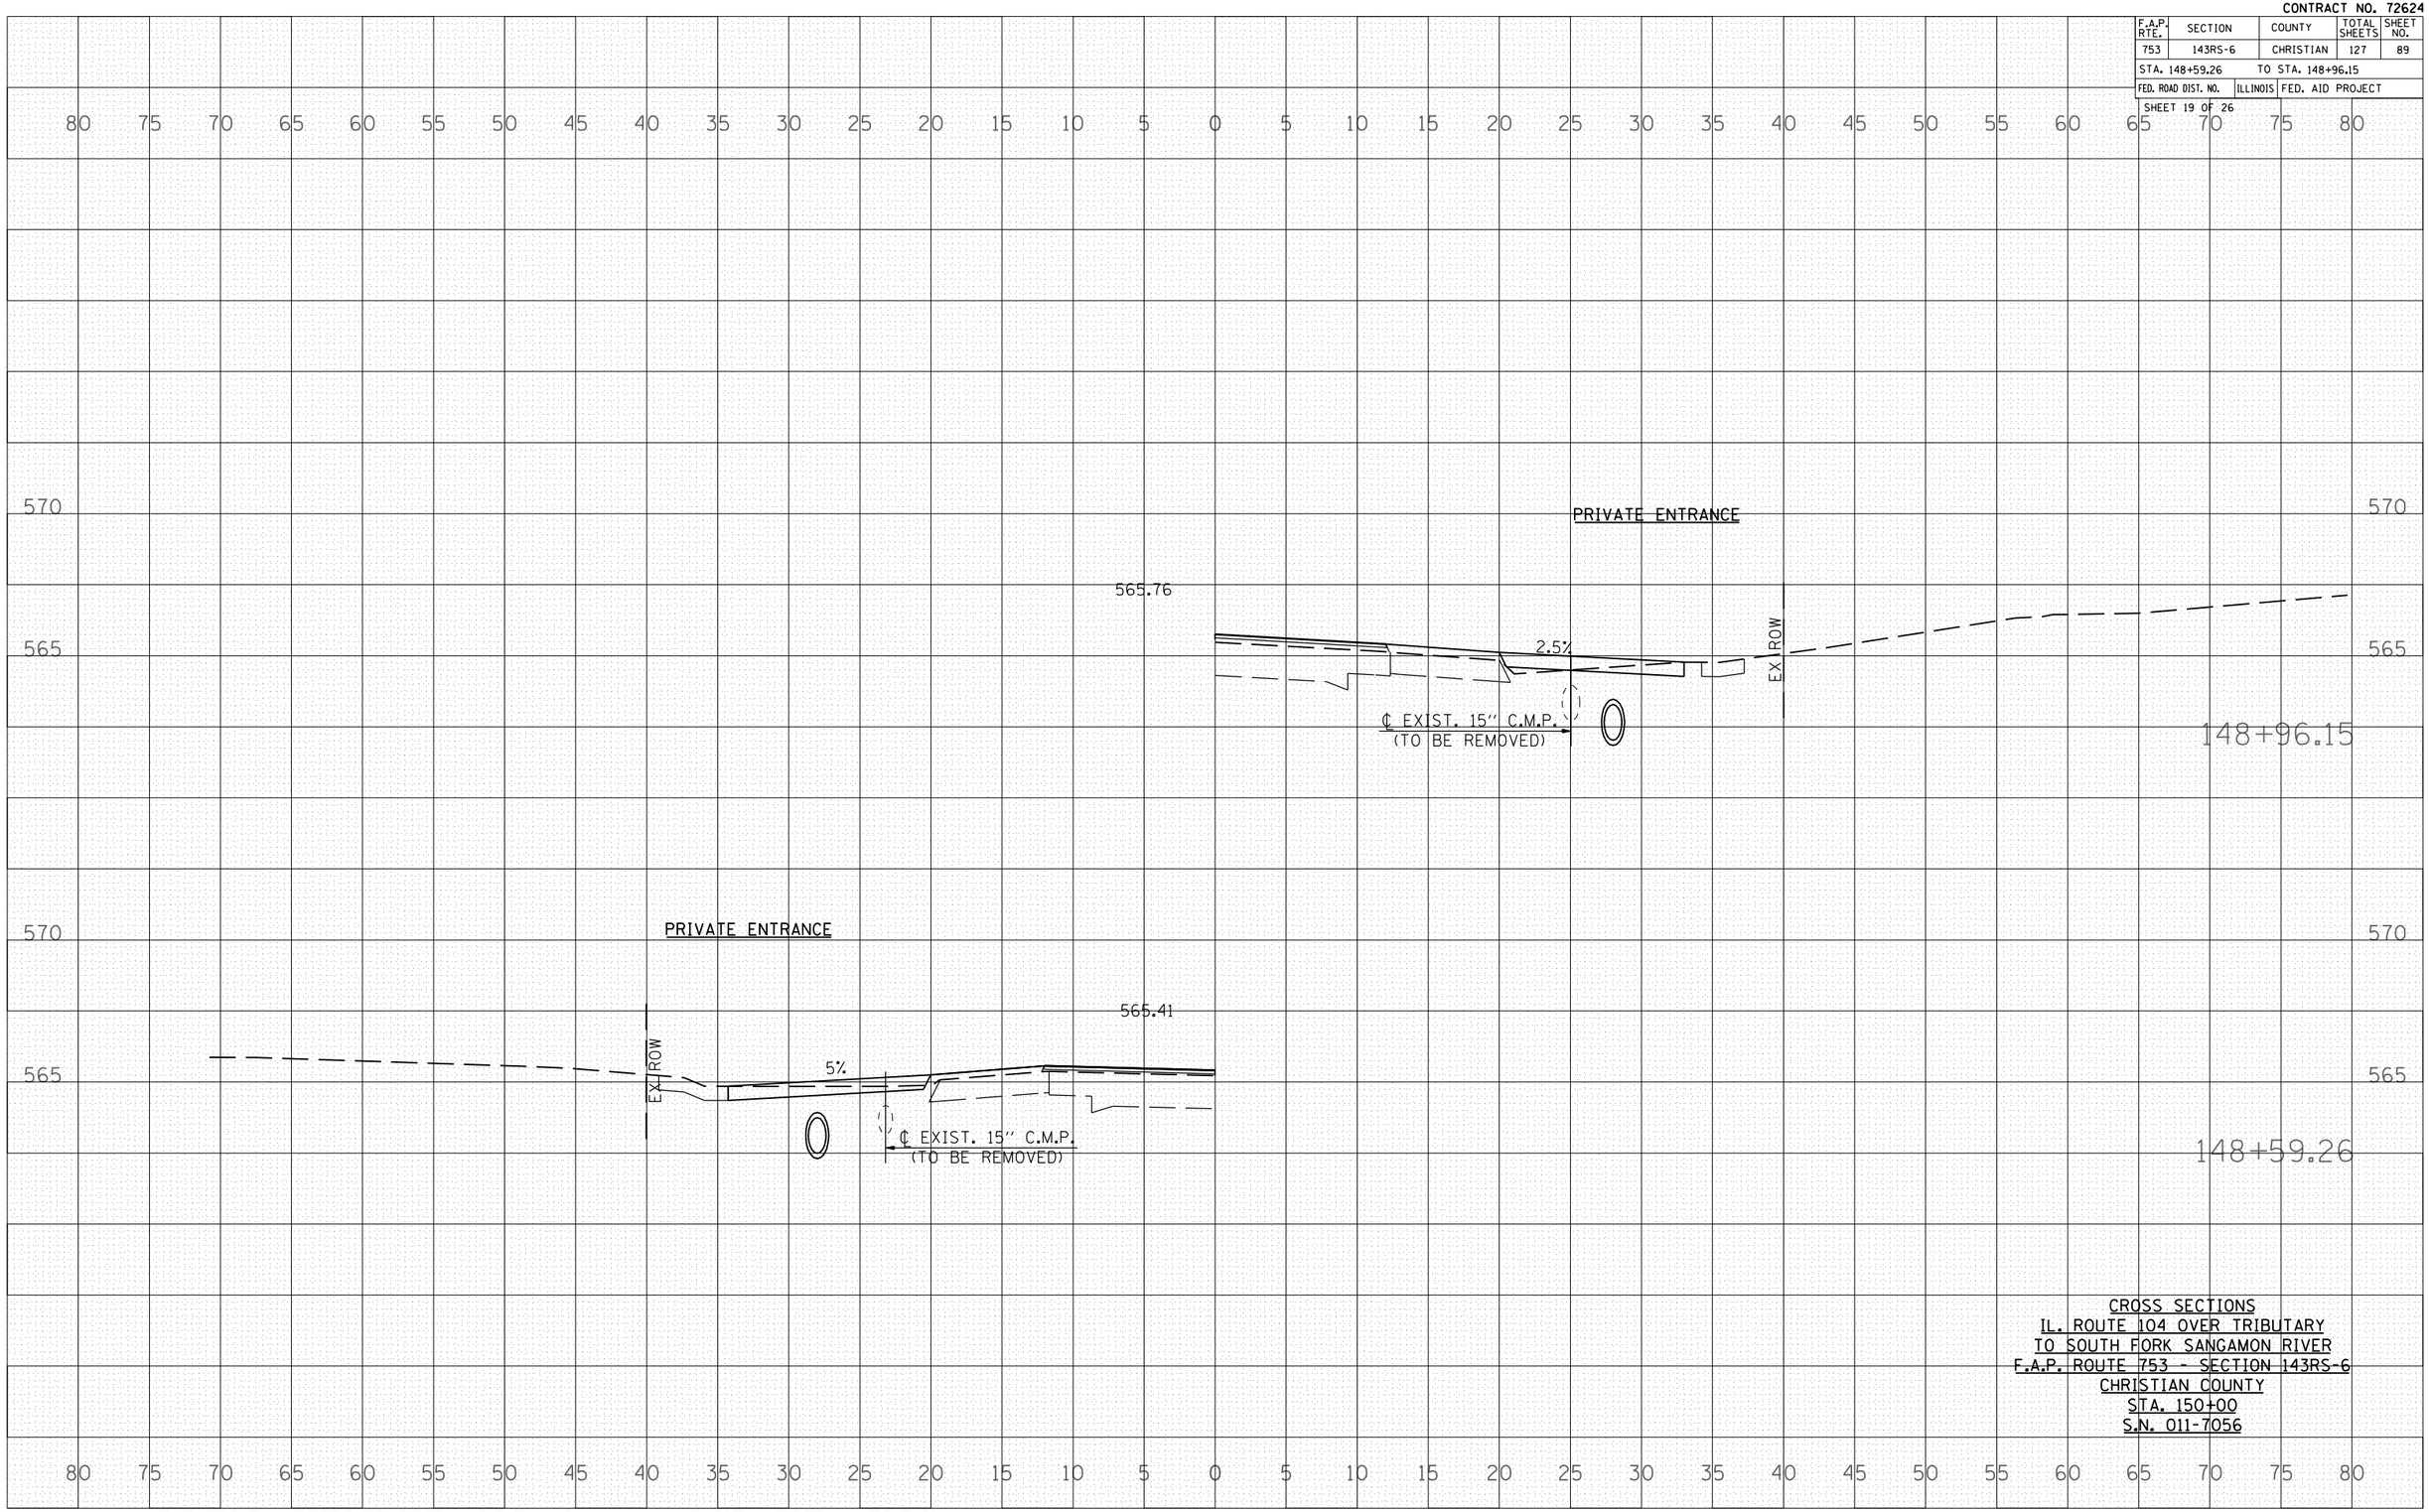

CROSS SECTIONS
IL. ROUTE 104 OVER TRIBUTARY
TO SOUTH FORK SANGAMON RIVER
F.A.P. ROUTE 753 - SECTION 143RS-6
CHRISTIAN COUNTY
STA. 150+00
S.N. 011-7056

FINAL SURVEY	BY	DATE
SURVEYED		
PLOTTED		
TRANSFERRED		
AREAS		
AREAS CHECKED		
NOTE BOOK NO.		

ORIGINAL SURVEY	BY	DATE
SURVEYED		
PLOTTED		
TRANSFERRED		
AREAS		
AREAS CHECKED		
NOTE BOOK NO.		

PLOT DATE = Dec-12-2007 10:36:46AM
FILE NAME = c:\projects\ed53501\sh_final\sht_ill_rte_104_rte_753_sec_143rs-6_cross_sec.dgn
PLOT SCALE = 10.5882 ' / IN.
USER NAME = laughlinr