• 7810 & 7825 CONTRACT NO. 72943

F.A.U RTE.	SECTION	COUNTY	TOTAL SHEETS	SHEET NO.
•	11RS-8	ADAMS	64	56

STA. 2312+30.00 TO STA. 2324+85.00

FED. ROAD DIST. NO. | ILLINOIS | FED. AID PROJECT

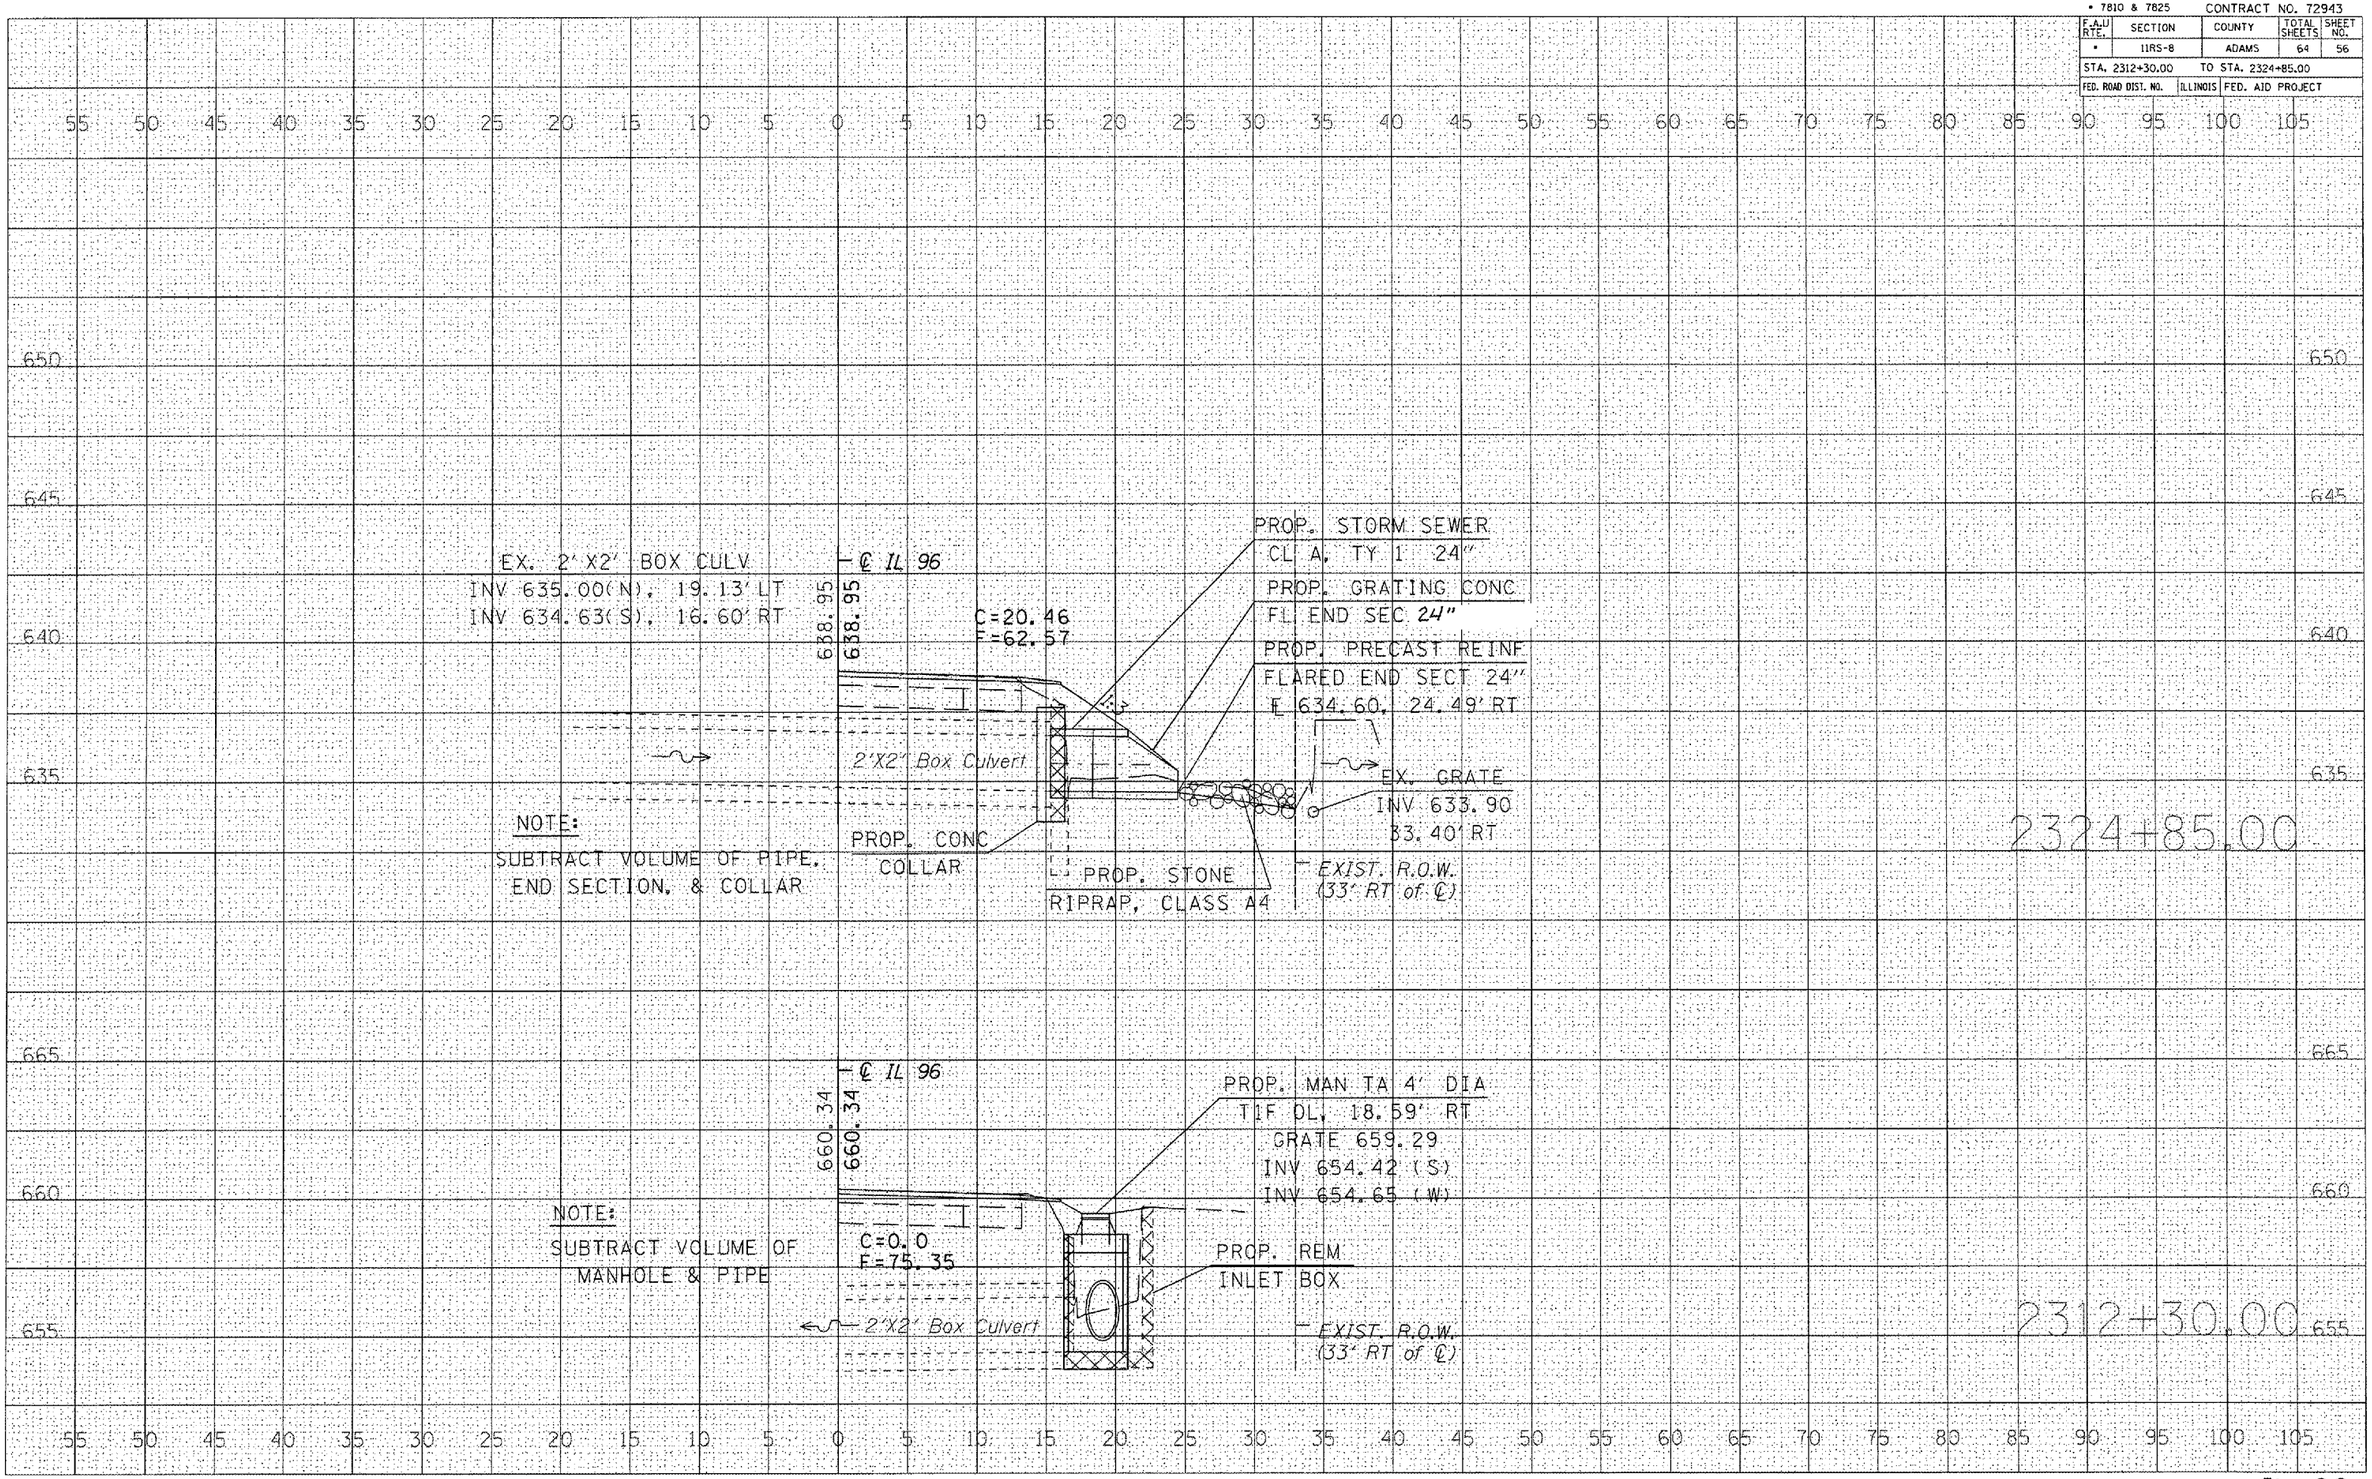

IL 96

Rev.